

CDM 2015 Health & Safety Information

This information relates only to 'Significant Hazards' identified on this drawing and is to be read in conjunction with the Designer's Risk Assessment Register.

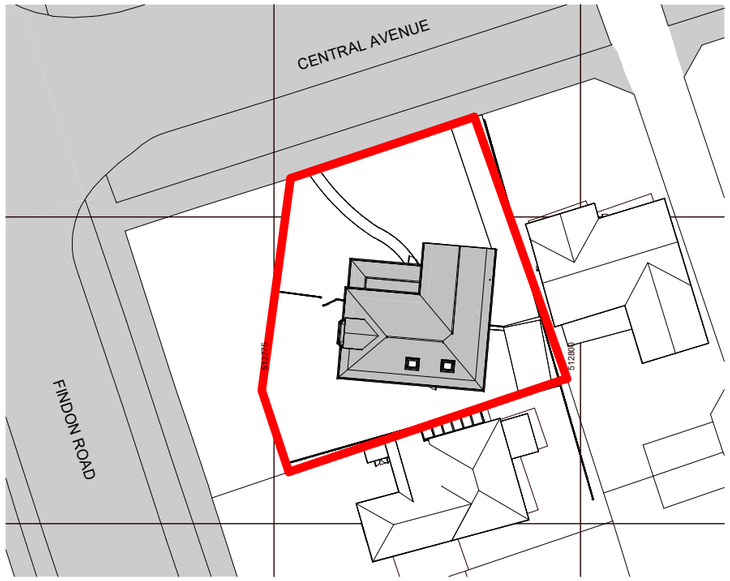

1 Block Plan (Proposed)
1 : 500

1:500 @ A3
metres 5 10 15 20 25

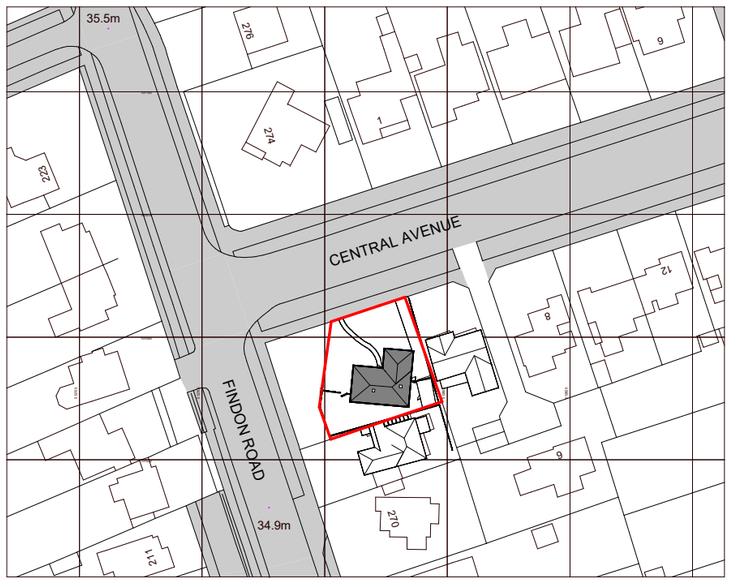

Ordnance Survey, (c) Crown Copyright 2024. All rights reserved. Licence number 100022432

2 Location Plan (Exisitng)
1 : 1250

1:1250 @ A3
metres 10 20 30 40 50 60

SECTION 73

© CLADA Architecture Limited. No dimensions to be scaled from drawing except for the purposes of Planning Applications. The contractor should check all dimensions on site. It is the contractor's responsibility to ensure compliance with Building Regulations.

N

Job Title: 2 Central Ave Worthing
Drawing Title: Block and Location Plans
Scale: AS NOTED

Drawn	Checked	Date
AM	AM	02.12.24
Project	Drawing No	Rev
0052C	0100	

Status: PLANNING

Rev	Date	Revision Details	Dr	Ch

CLADA ARCHITECTURE
Andrew Maguire MCIAT
68 -70 Drive Lodge
The Drive, Hove, BN33PS
andrew@clada-architecture.com
www.clada-architecture.com

CAD Plot Date: 23/09/2025 20:52:44