


SCALE 1:100

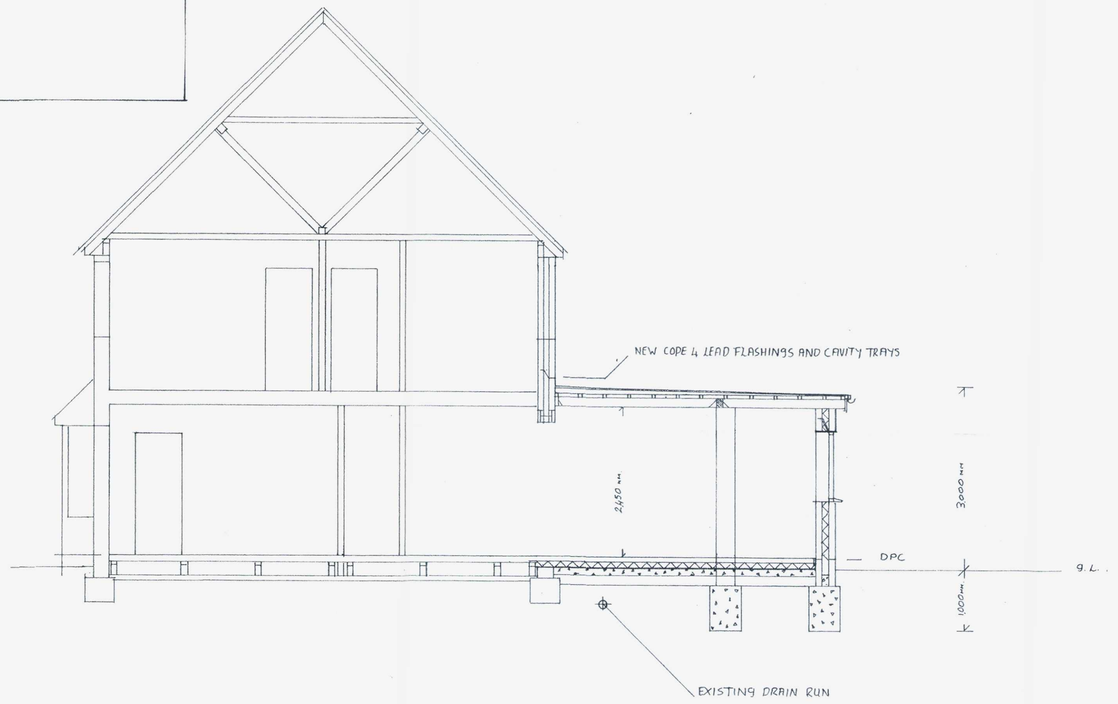

ADUR & WORTHING COUNCILS PLANNING SERVICES
PLAN / AWDC 0855/17
DATE VALID 26 MAY 2017

CLIENT Ms ANNE PARIS

ADDRESS
6 FIFTH AVENUE
LANCING
WEST SUSSEX
BN15 9QA

DRAWING TITLE
PROPOSED KITCHEN AND W.C. EXTENSION

SCALE 1:50

DATE 27.3.2017 DRAWN BY M.J.SYRED

REF MJ/27/3/17