LOCATION PLAN. SCALE 1:1250

N

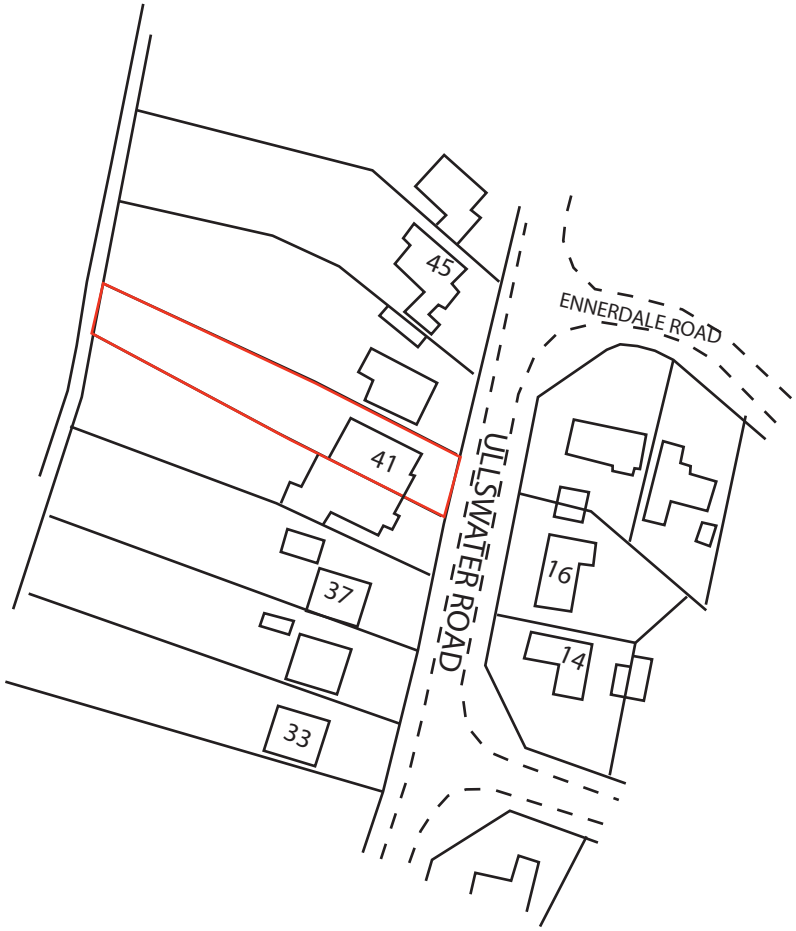

© copyright

ED63 ELEMENTAL DESIGN

elementaldesign63@gmail.com
07799 402 870
07754 093 904

41 Ullswater Road, Sompting

Drawing Title: LOCATION PLAN

1:1250 Scale Bar

10m | 20m | 30m | 40m

LOCATION PLAN	SCALE	1:1250	A4	Drawing No:- **41UR.LP**	Rev:**1**	**Drawn by - A.Ramus**	**Date: 13-04-2021**