
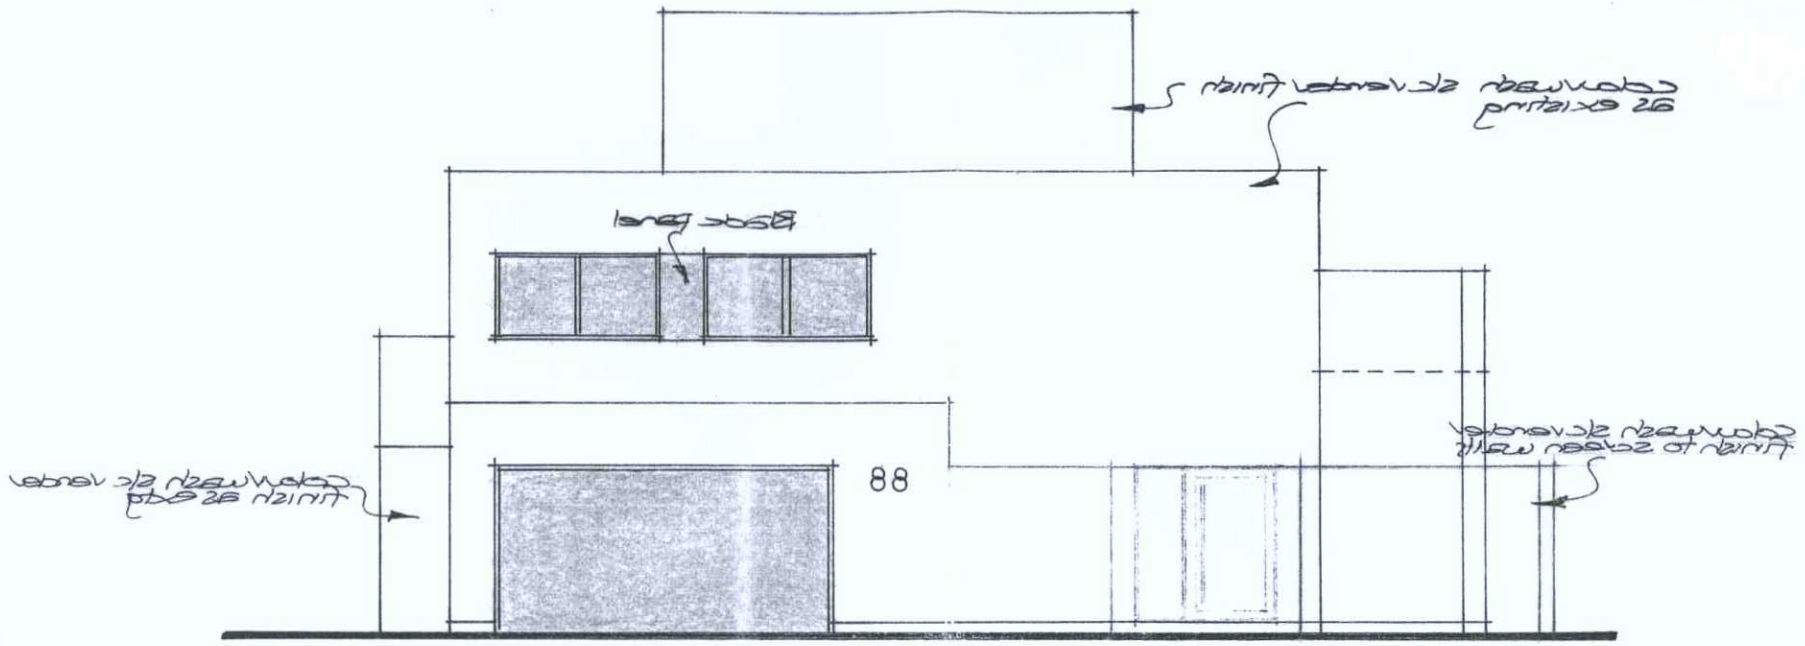


North Elevation

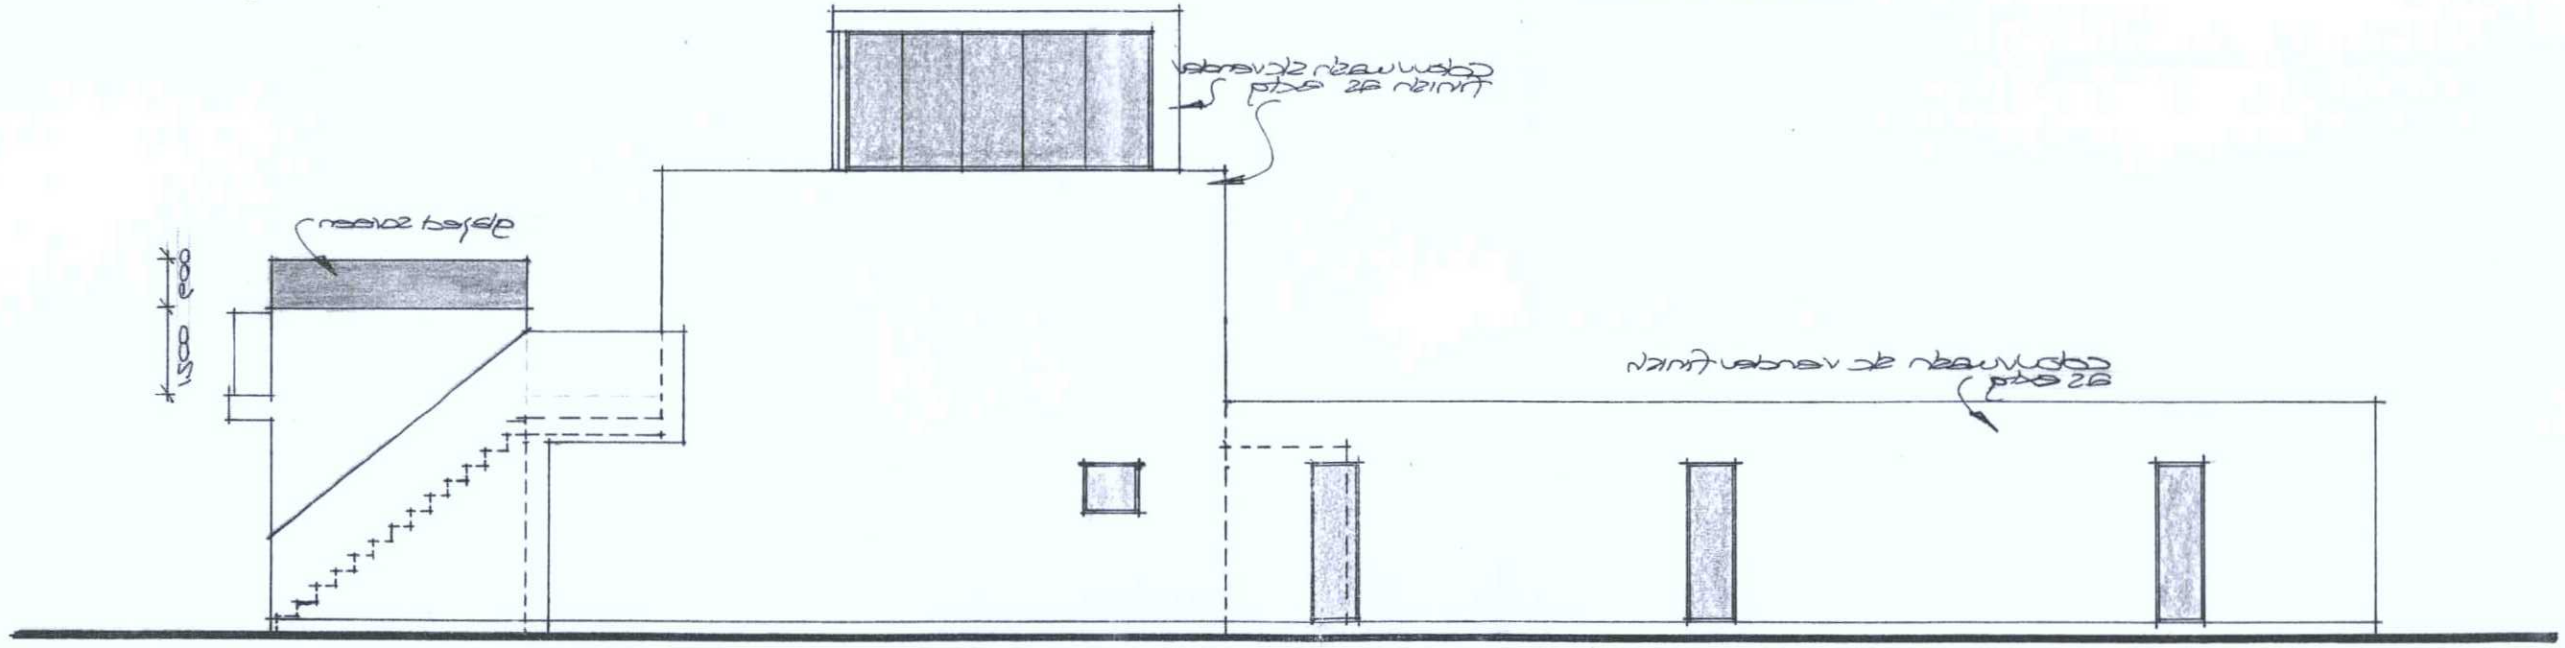

West Elevation

Proposed Elevations 1\100

Extension & alterations: Mr & Mrs Lucas
88 OLD FORT ROAD SHOREHAM-BY-SEA
WEST SUSSEX BN43 5UK

Paul Trussler
44 Firle Road
Lancing
West Sussex
BN15 0NZ

Amendments
Rev A: 20\10\11 - Reduce height of screen to side, new elevations revised to 1:100 where applicable.
Rev B: 31\11\11 - Height of screen reduced by 500mm.

Drawing no. 211\420\6 B