
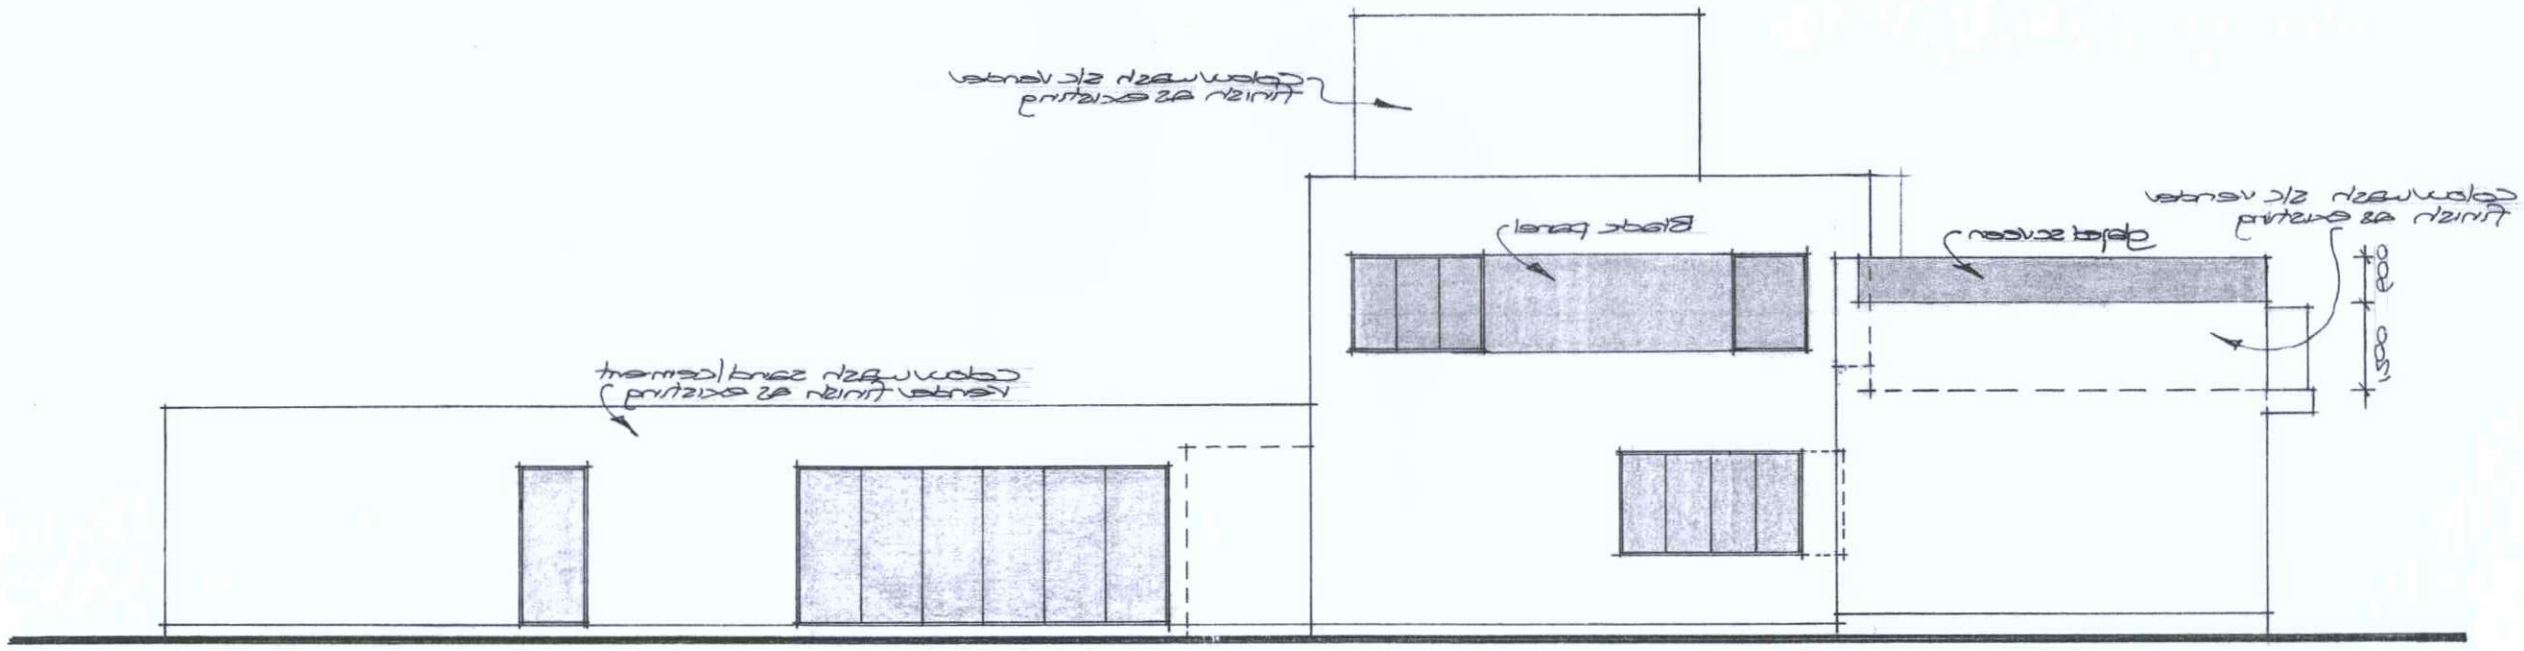


East Elevation

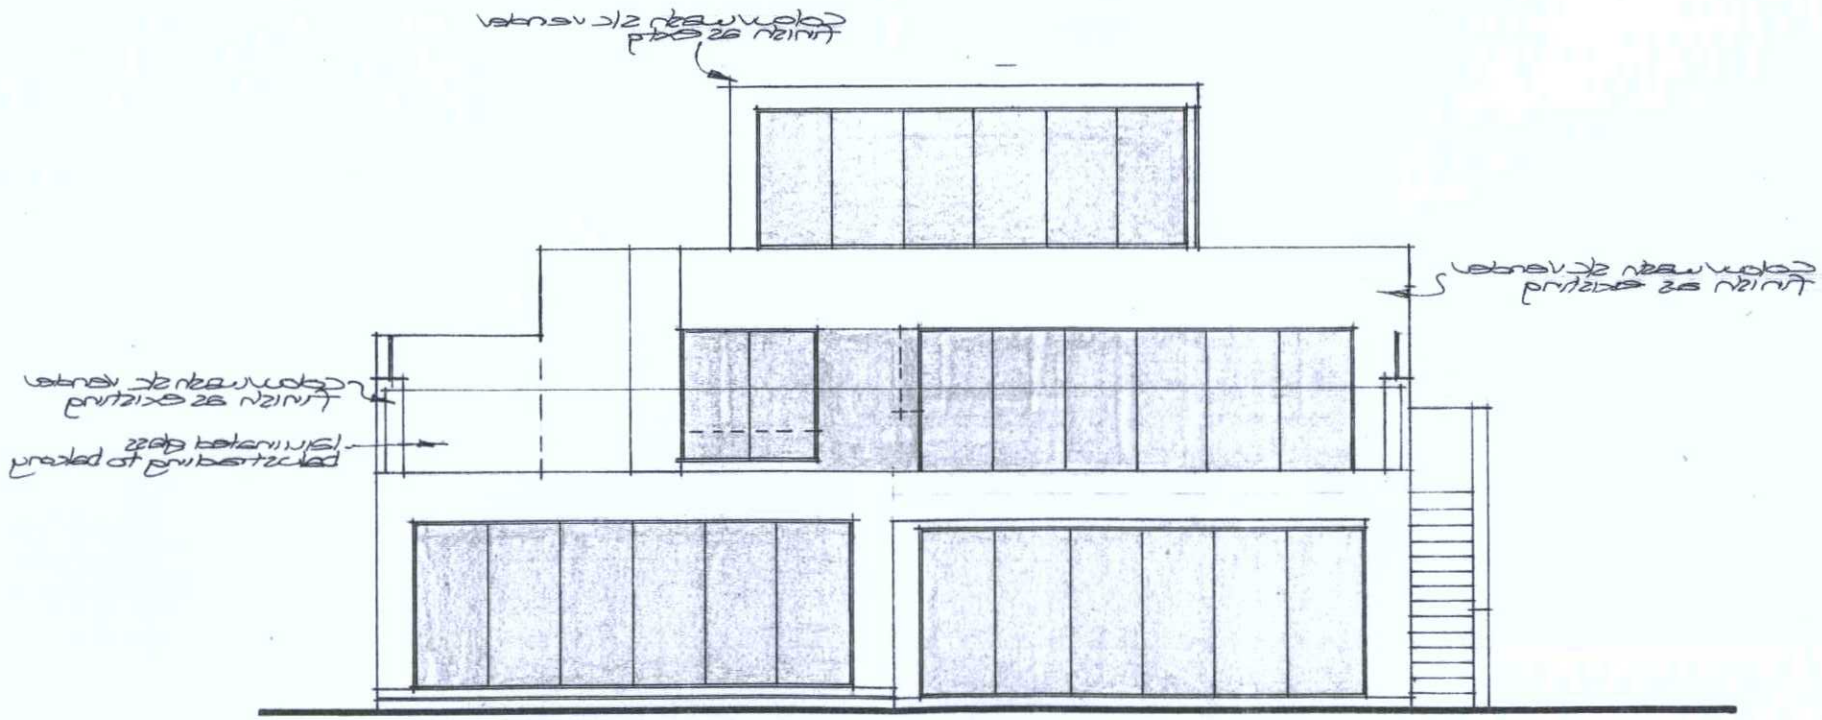

South Elevation

Extension & alterations: Mr & Mrs Lucas
88 OLD FORT ROAD SHOREHAM-BY-SEA
WEST SUSSEX BN43 5UK

Proposed Elevations 1\100

Paul Trussler
44 Firle Road
Lancing
West Sussex
BN15 0NZ

Drawing no. 211\420\7B