REVISION

A. 1:20 ELEVATION ADDED	29.06.16
B. ADDITIONAL ELEVATIONS ADDED	30.06.16
C. BANNER FRAMES TO CAR PARK AREA REMOVED	08.08.16


SCALE 1:500
0m 5 10 15 20 30 40 50

AMENDMENT


ADUR & WORTHING PLANNING SERVICES
PLAN AWDM/ 0978/16
DATE VALID 9 AUG 2016



SIDE ELEVATION

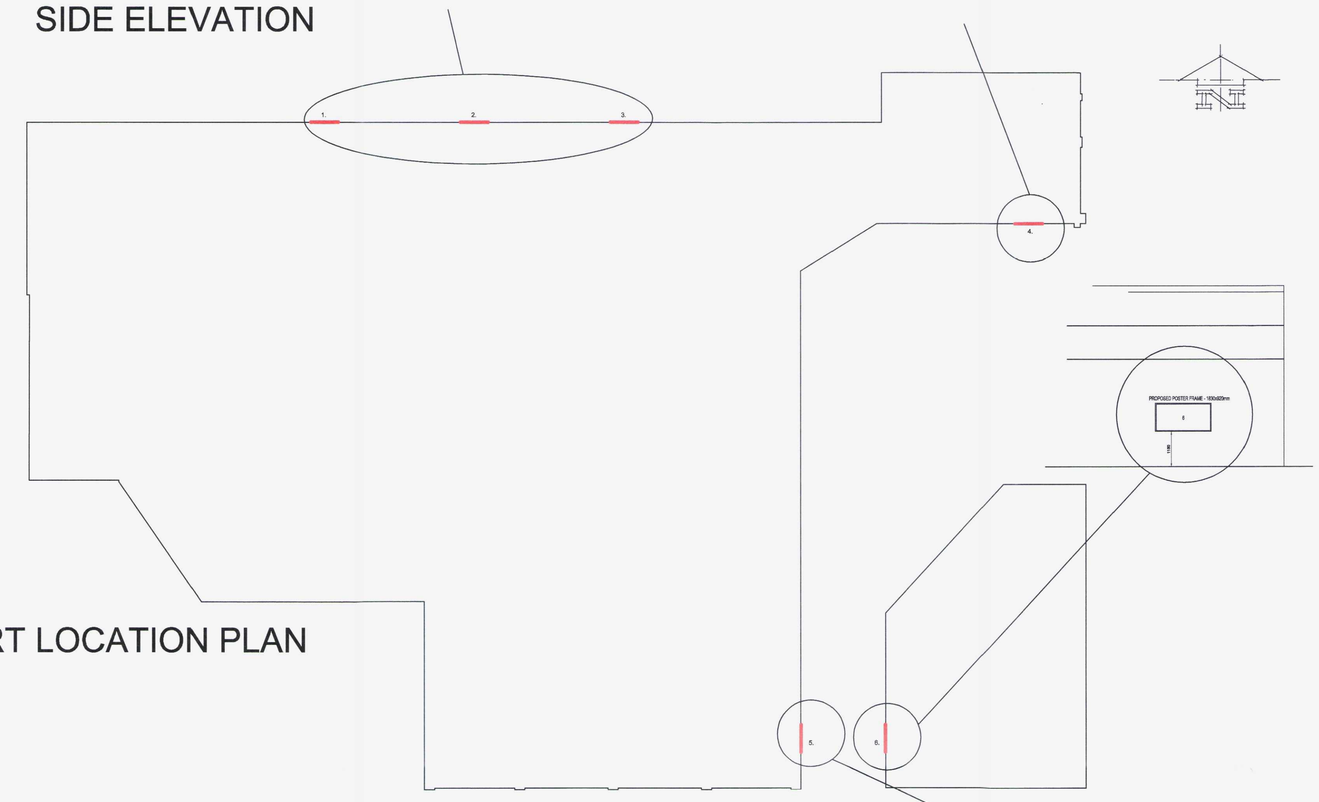


ADVERT LOCATION PLAN

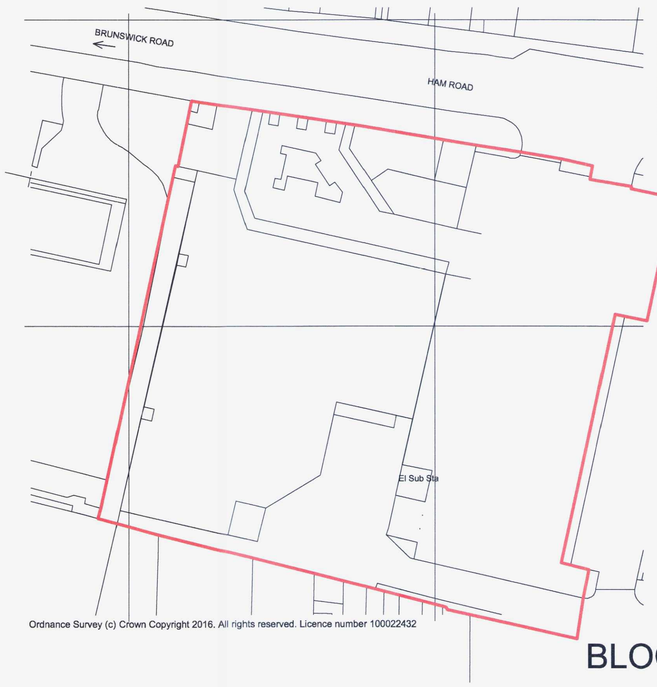


Ordnance Survey (c) Crown Copyright 2016. All rights reserved. Licence number 100022432

BLOCK PLAN 1:500

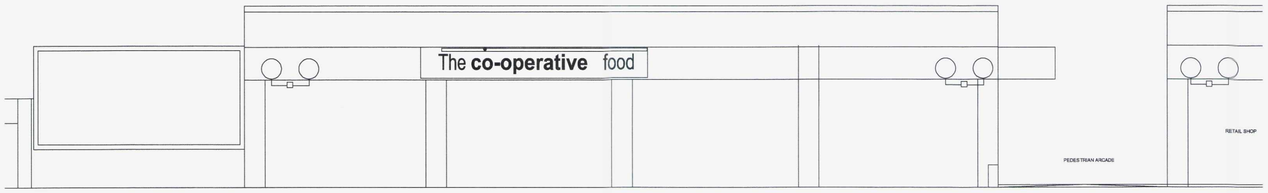


CAR PARK ELEVATION


BANNER FRAMES REMOVED FROM SCHEME

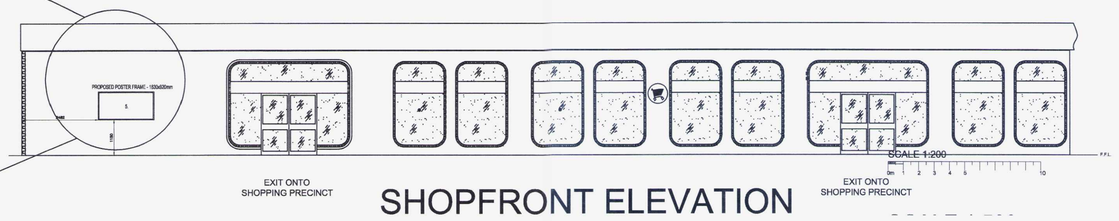

SHOPFRONT ELEVATION

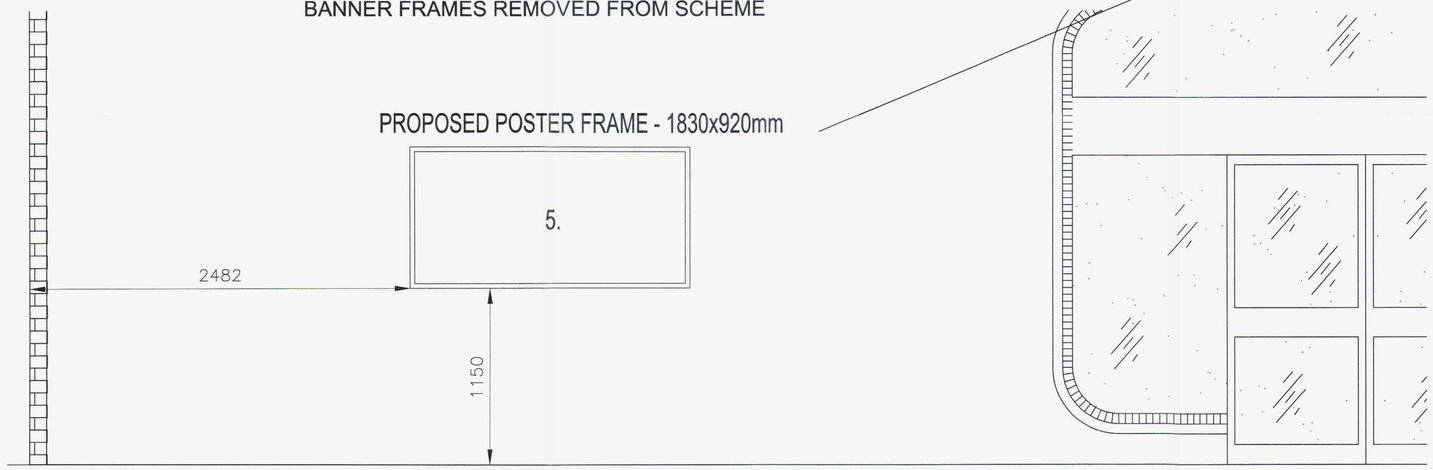

SHOPFRONT ELEVATION 1:20

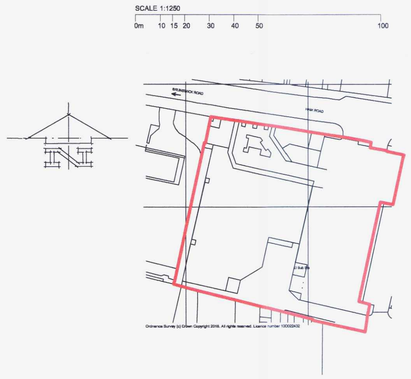

LOCATION PLAN 1:1250

© THE CONTENTS OF THIS DRAWING REMAIN THE SOLE PROPERTY OF WELLSFIELD ASSOCIATES AND MUST NOT BE COPIED OR REPRODUCED WITHOUT PRIOR PERMISSION.

FULL SURVEY NOT CARRIED OUT, DRAWING PRODUCED USING INFORMATION SUPPLIED BY THE CLIENT

Wellsfield Associates
66 High Road,
Hockley
Essex.
SS5 4TA
Mob No 07766 221958
chris@wellsfieldassociates.co.uk

project

CO-OP SUPERMARKET
HAM ROAD
SHOREHAM

ADVERT APP

date	drawn
JUNE 16	C.J.J.

scale	drg no.
1:200, 1:500 @A1	3148.07c