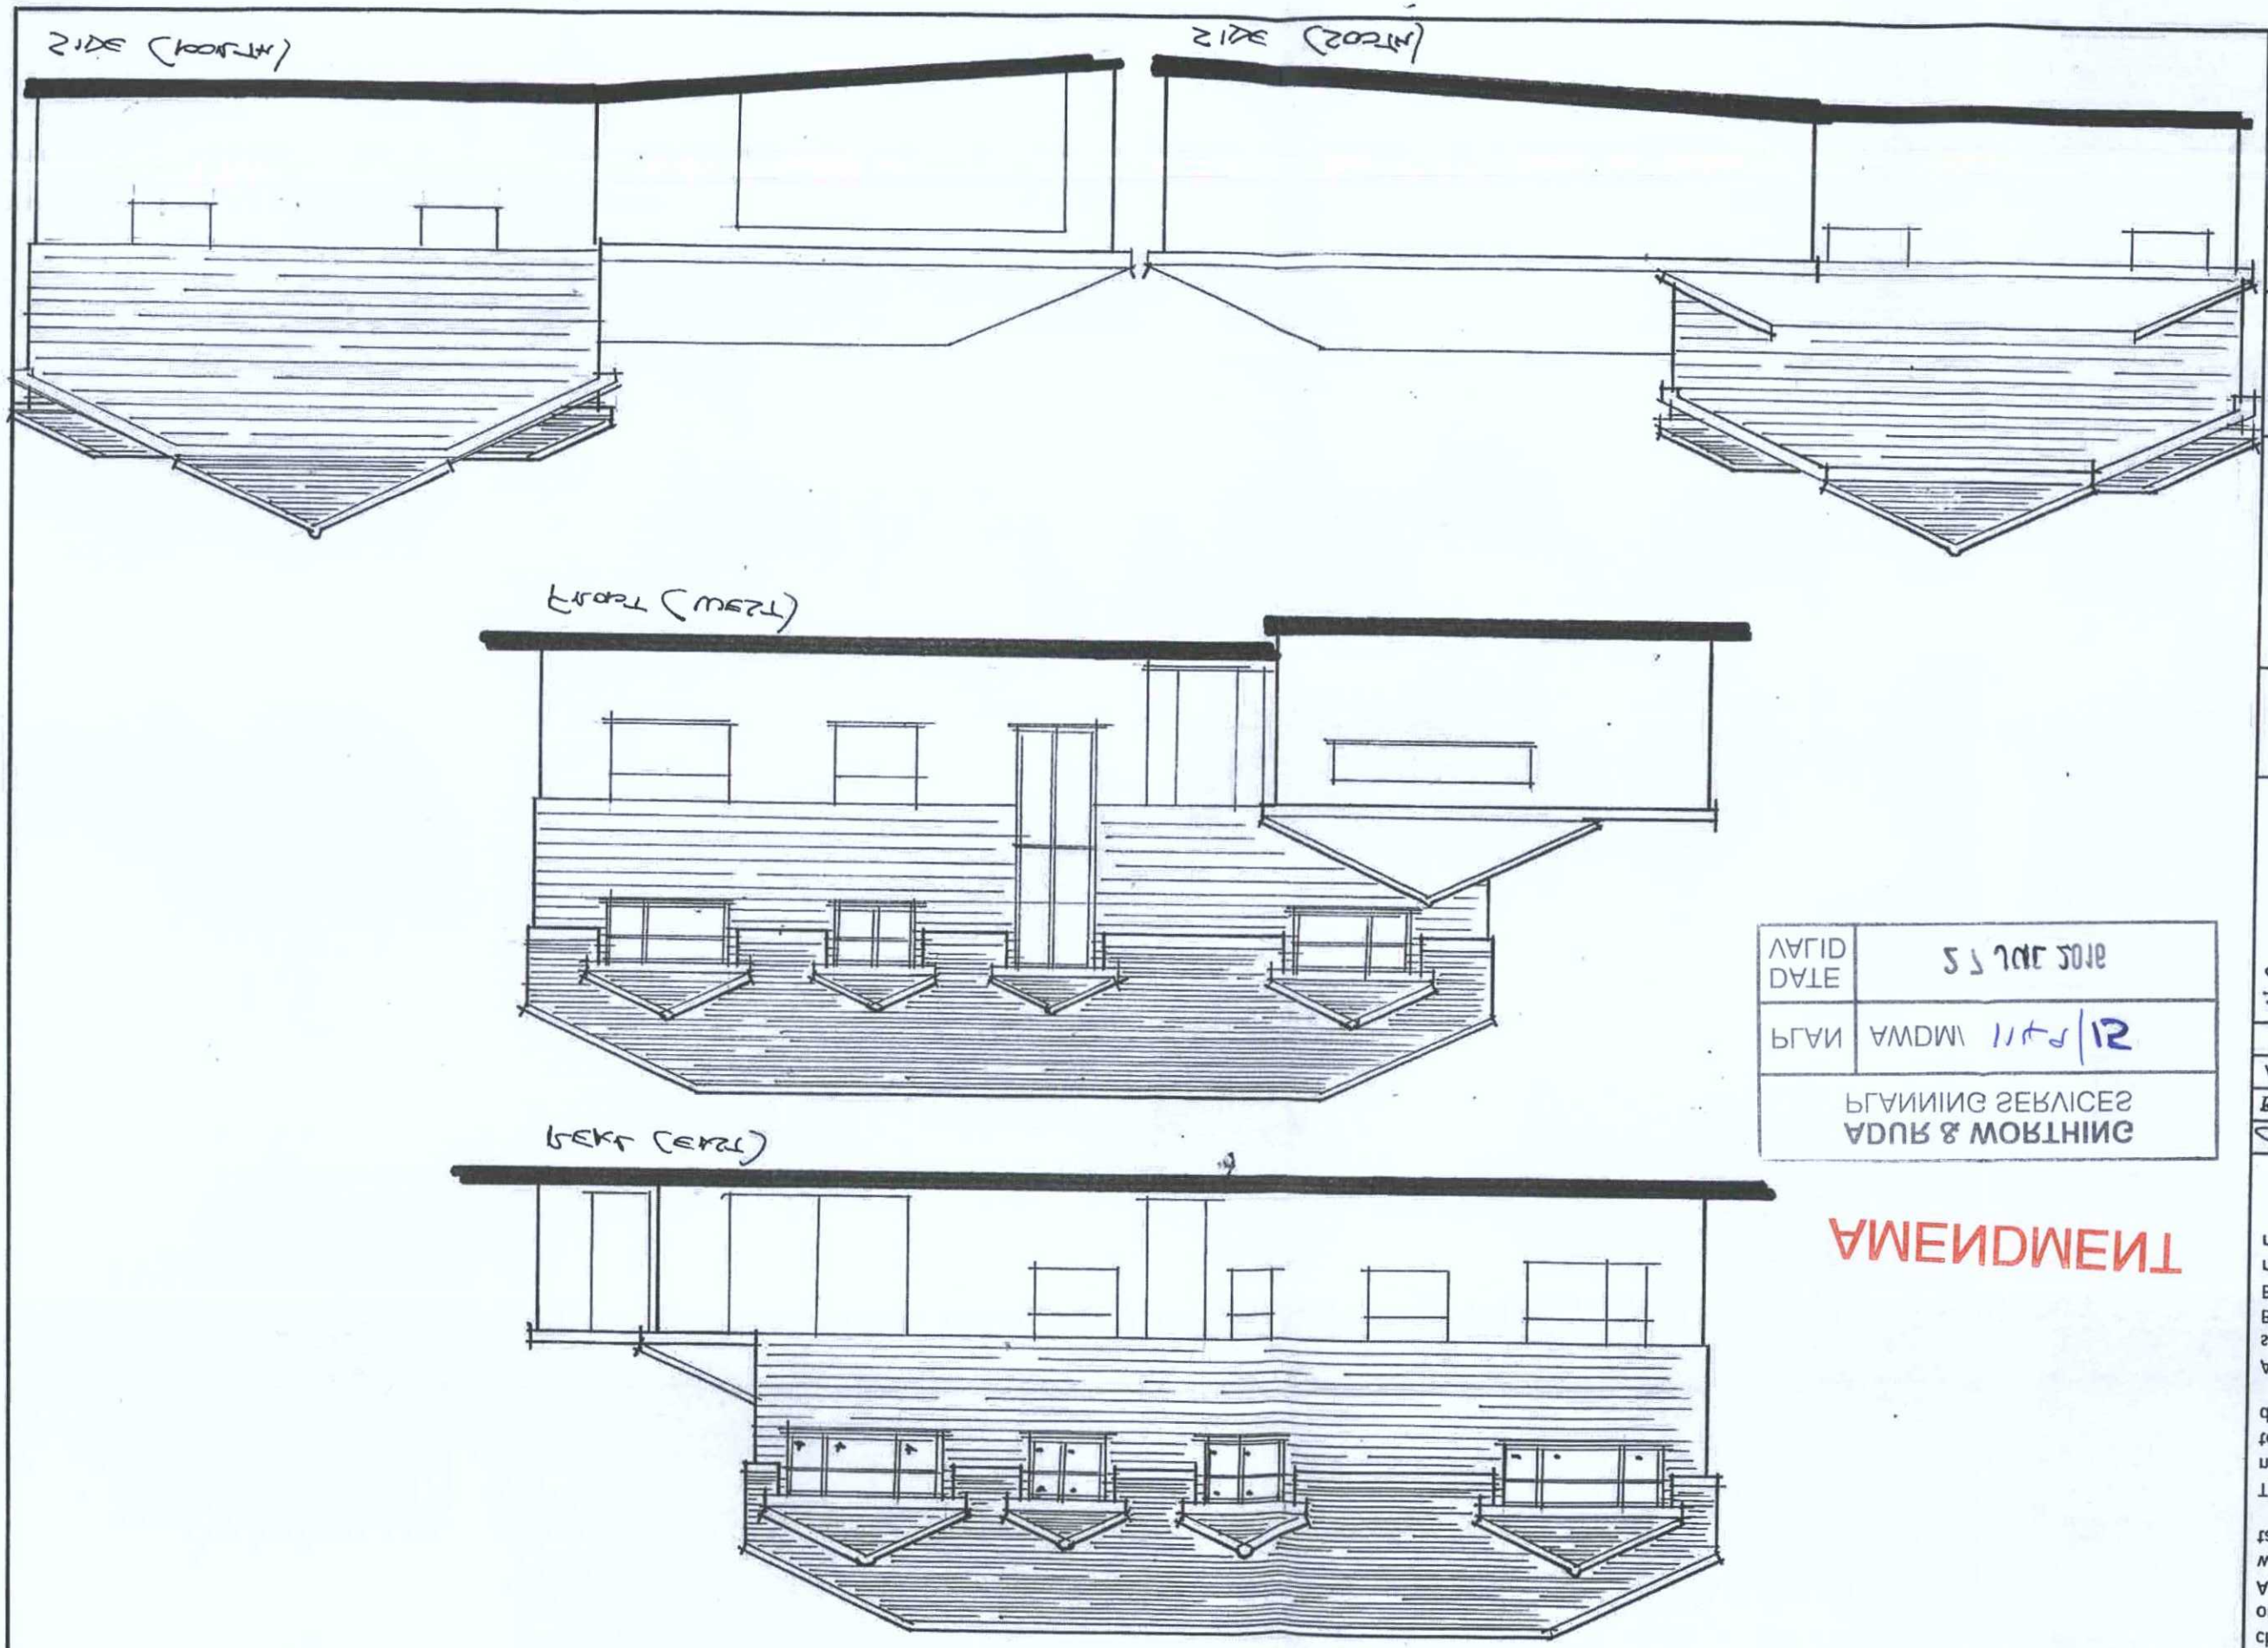

AMENDMENT

ADUR & WORTHING PLANNING SERVICES	
PLAN	AWDM\ 11/4/12
DATE	27 JUL 2012
VALID	

Notes

All dimensions must be checked on site. Drawing can only be scaled for Planning Application purposes. Only written dimensions shall be taken.

The Contractor shall take all necessary site dimensions prior to manufacturing components detailed on this drawing.

All materials and workmanship shall comply with current Building Regulations, relevant British Standards and manufacturers recommendations.

	Date	Revision
C	02/10	[illegible]
B	03/10	[illegible]
A	04/10	[illegible]

0 1 2 3 4

Client

Mr D Scott

Project

Seville
Winston Road
Lancing
BN15 8SL
Loft conversion \ roof alterations

Drawing Title

Proposed elevations

Scale 1:100 @ A3

Date Dec. 2010

Drawing No. 14\01-03

Rev. C