N

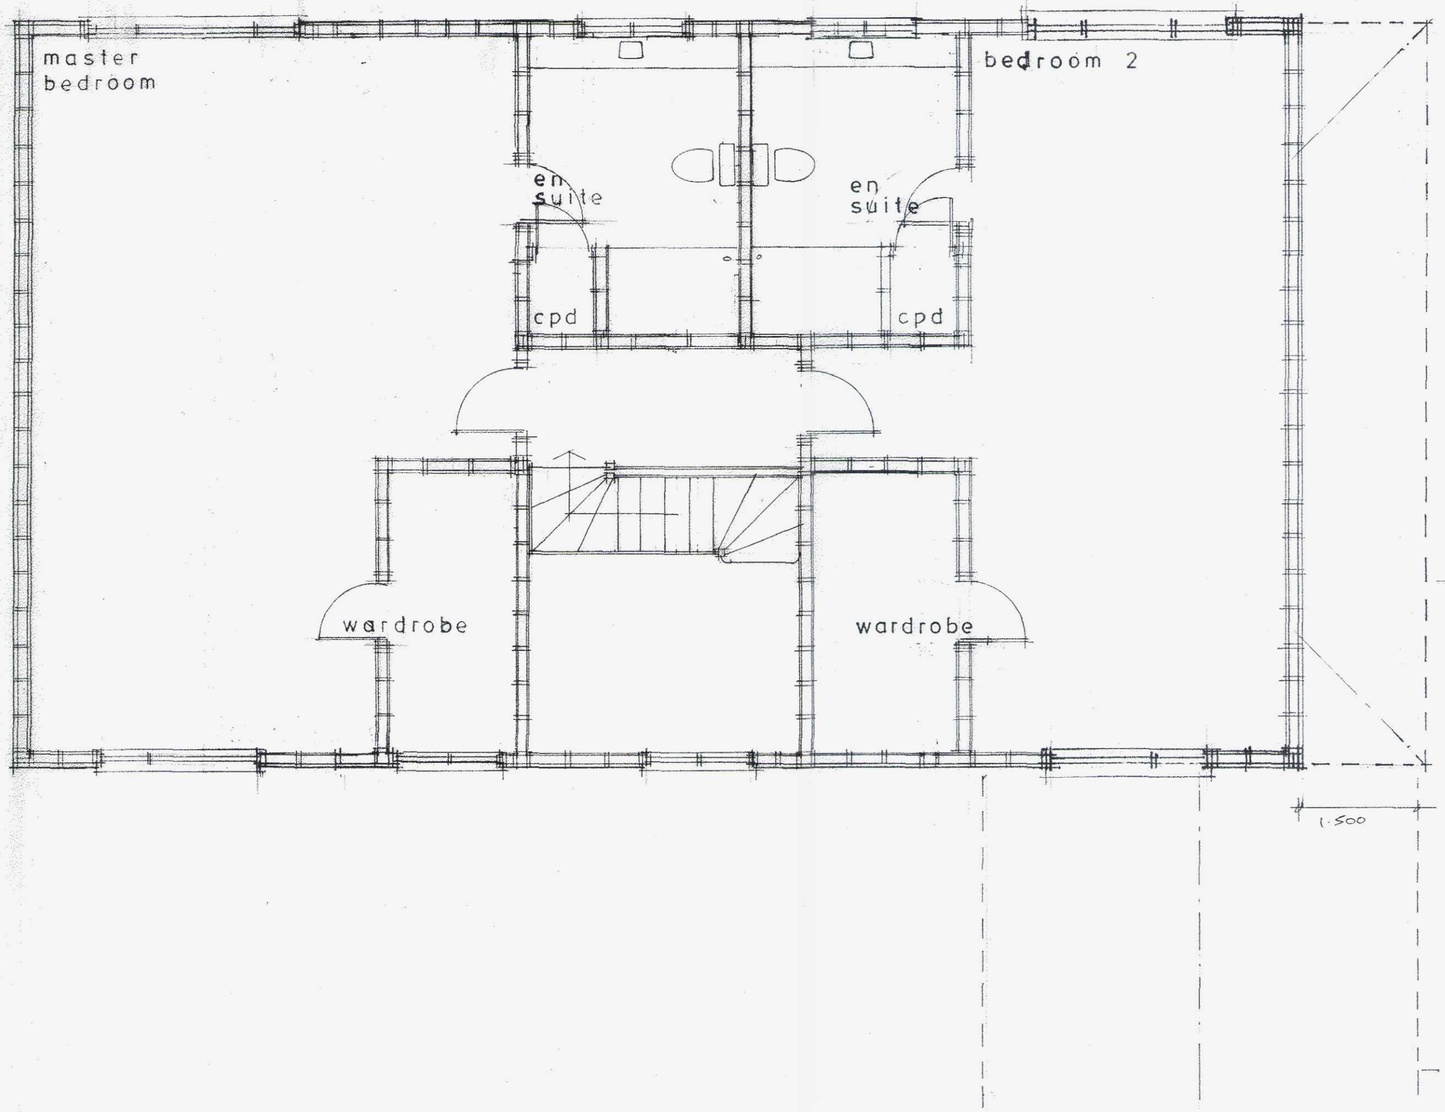

Notes:

All Dimensions must be checked on site and not scaled from this drawing

Contractor and client are reminded of their obligation under the Party Wall Act. If in doubt ask.
Contractor is to confirm all below ground drain run direction and invert levels.

ADUR & WORTHING
PLANNING SERVICES
PLAN AWDM/ 1149/15
DATE VALID 27 JUL 2016
AMENDMENT

	Date	Revisions
C	06/2016	SOUTH END REVISED
B	03/2016	LOWER NORTH DORMER OMITTED
A	01/2016	FLOOR LAYOUT AMENDED

Client
Mr D Scott

Job Title
Seville, Winston Road, Lancing, BN15 8SL
Loft conversion/ roof alterations

Drawing Title
Proposed first floor plan

Scale 1:50 a A2

Date Jan 2015 Drawn by

Drg.No. 14/01-02' Rev C