

E

PROPOSED ELEVATIONS. SCALE 1:100

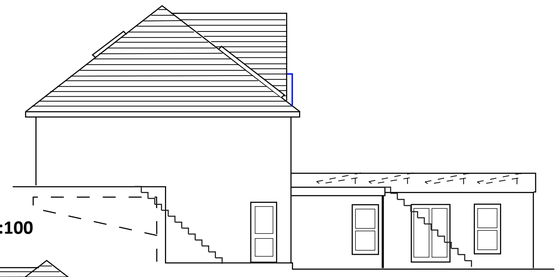

N

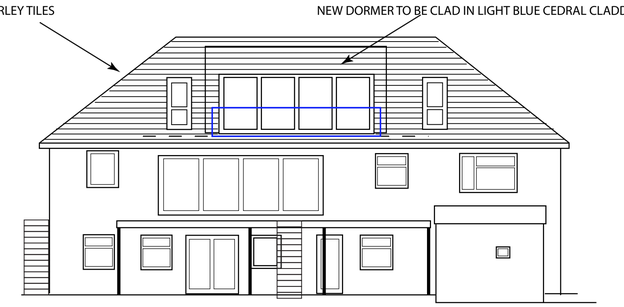

W

1m 2m 3m 4m 5m 6m 7m 8m 9m 10m

1:100 Scale Bar

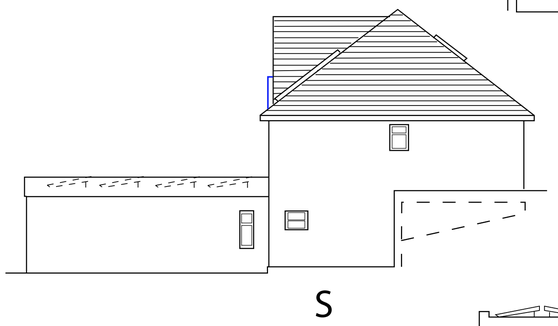

S

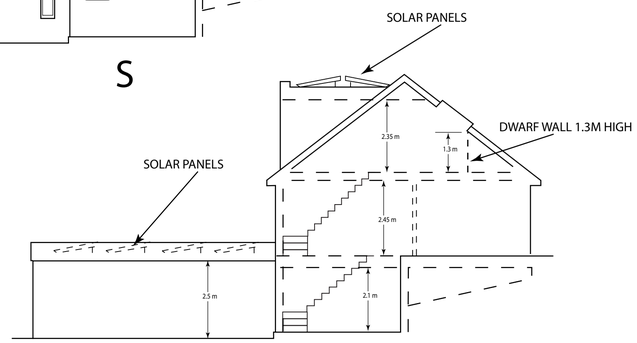

PROPOSED SECTION. SCALE 1:100

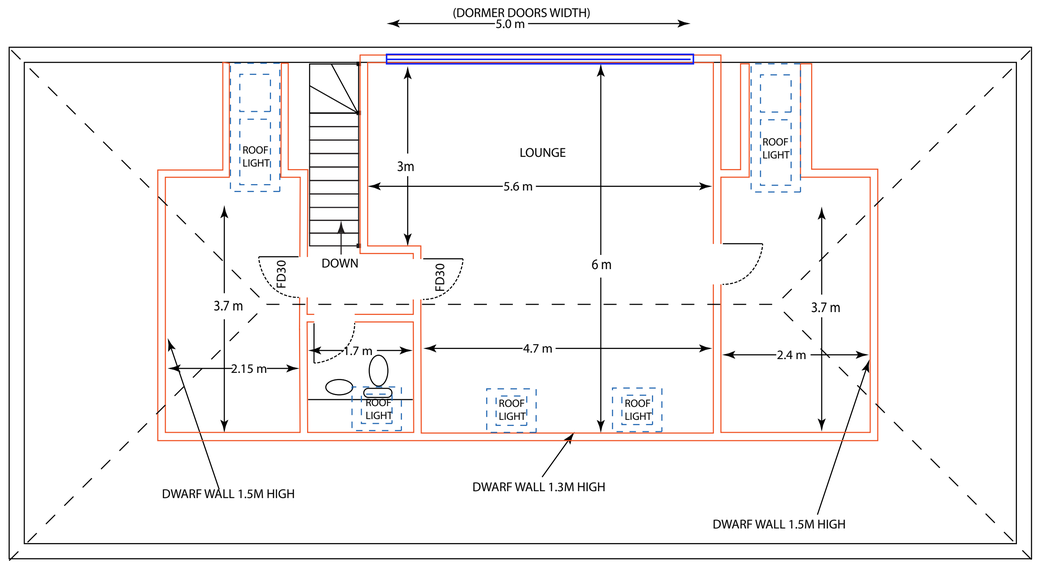

PROPOSED FIRST FLOOR - SCALE 1:50

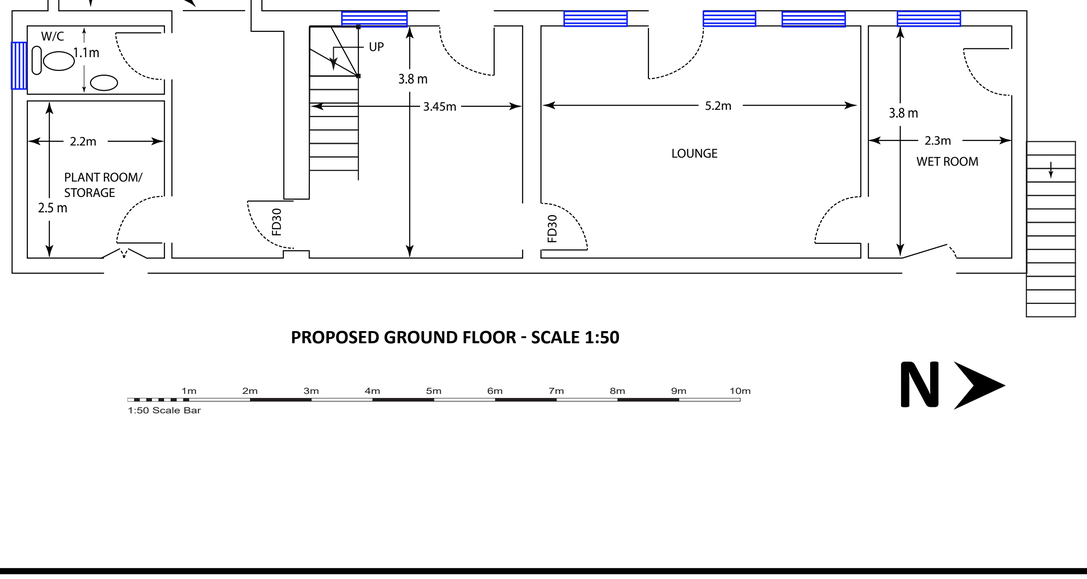

PROPOSED GROUND FLOOR - SCALE 1:50

1m 2m 3m 4m 5m 6m 7m 8m 9m 10m

1:50 Scale Bar

N

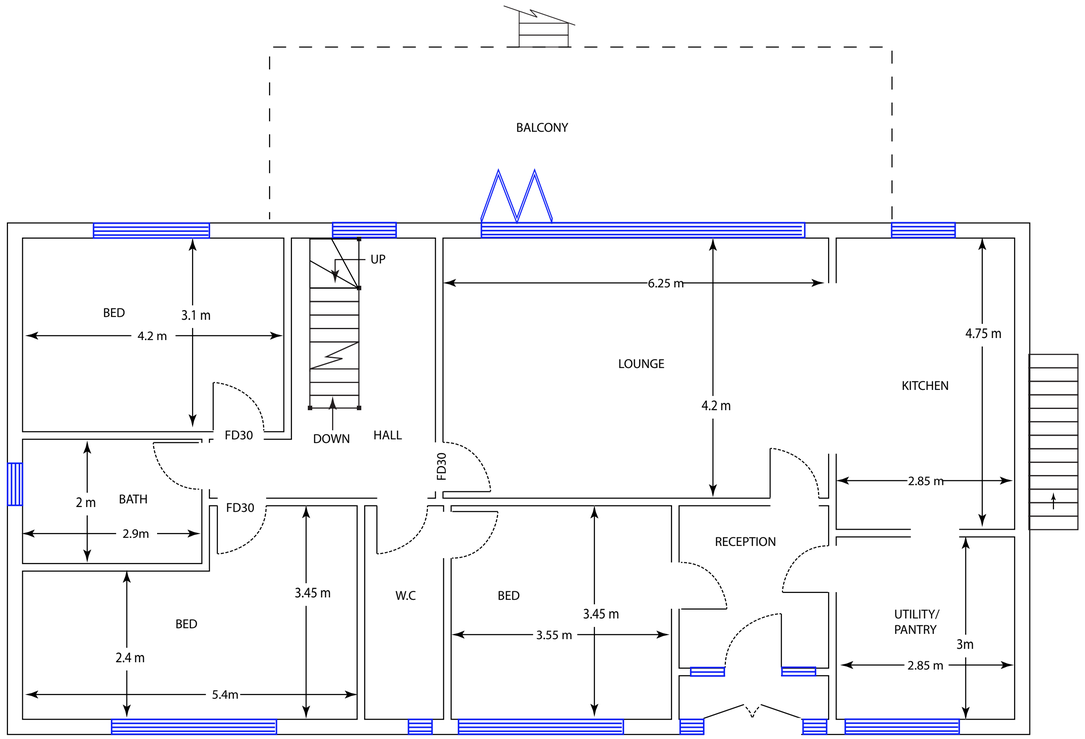

PROPOSED GROUND FLOOR - SCALE 1:50

Notes

1. No critical dimensions are to be scaled from this drawing. (except for planning purposes)
2. It is the contractor's responsibility to ensure that all work is carried out in accordance with Local Authority and N.H.B.C requirements and that all plumbing and electrical work complies with the current regulations of the area water board and electricity board.
3. Any works carried out prior to the receipt of the necessary approvals are the responsibility of the client.
4. Whilst every effort has been made to obtain accurate information on the existing structure or site, it is essential that the contractor or client check at every stage and notify the Designer of any discrepancies.

© copyright- ED JARMAN

JOB DESCRIPTION:-
REMOVE EXISTING GF REAR CONSERVATORY.
REAR FLAT ROOF DORMER WITH PARAPET WALLS, CLAD IN LIGHT BLUE CEDRAL CLADDING.
MAIN ROOF TO BE RE-TILED WITH FLAT BLACK MARLEY TILES
RAISE ROOF HEIGHT OF EXISTING LOWER GROUND FLOOR SINGLE STOREY PROJECTION.
FRONT AND REAR ROOF LIGHTS.
SOLAR PANELS.

Client: ED JARMAN

Job Title:
SHOPSDAM ROAD
OLD LIFEBOAT HOUSE
LANCING

Drawing Title:
PROPOSED FLOOR PLANS AND ELEVATIONS

Scale - 1:50 / 1:100

Date: 05-09-2024 | **Lead Design:- E. Jarman**

Drg no.-**SRLBH.LC**
REV:-5

A1 - 841mm x 594mm