(3) Proposed Drive & Garden

21/5/15.

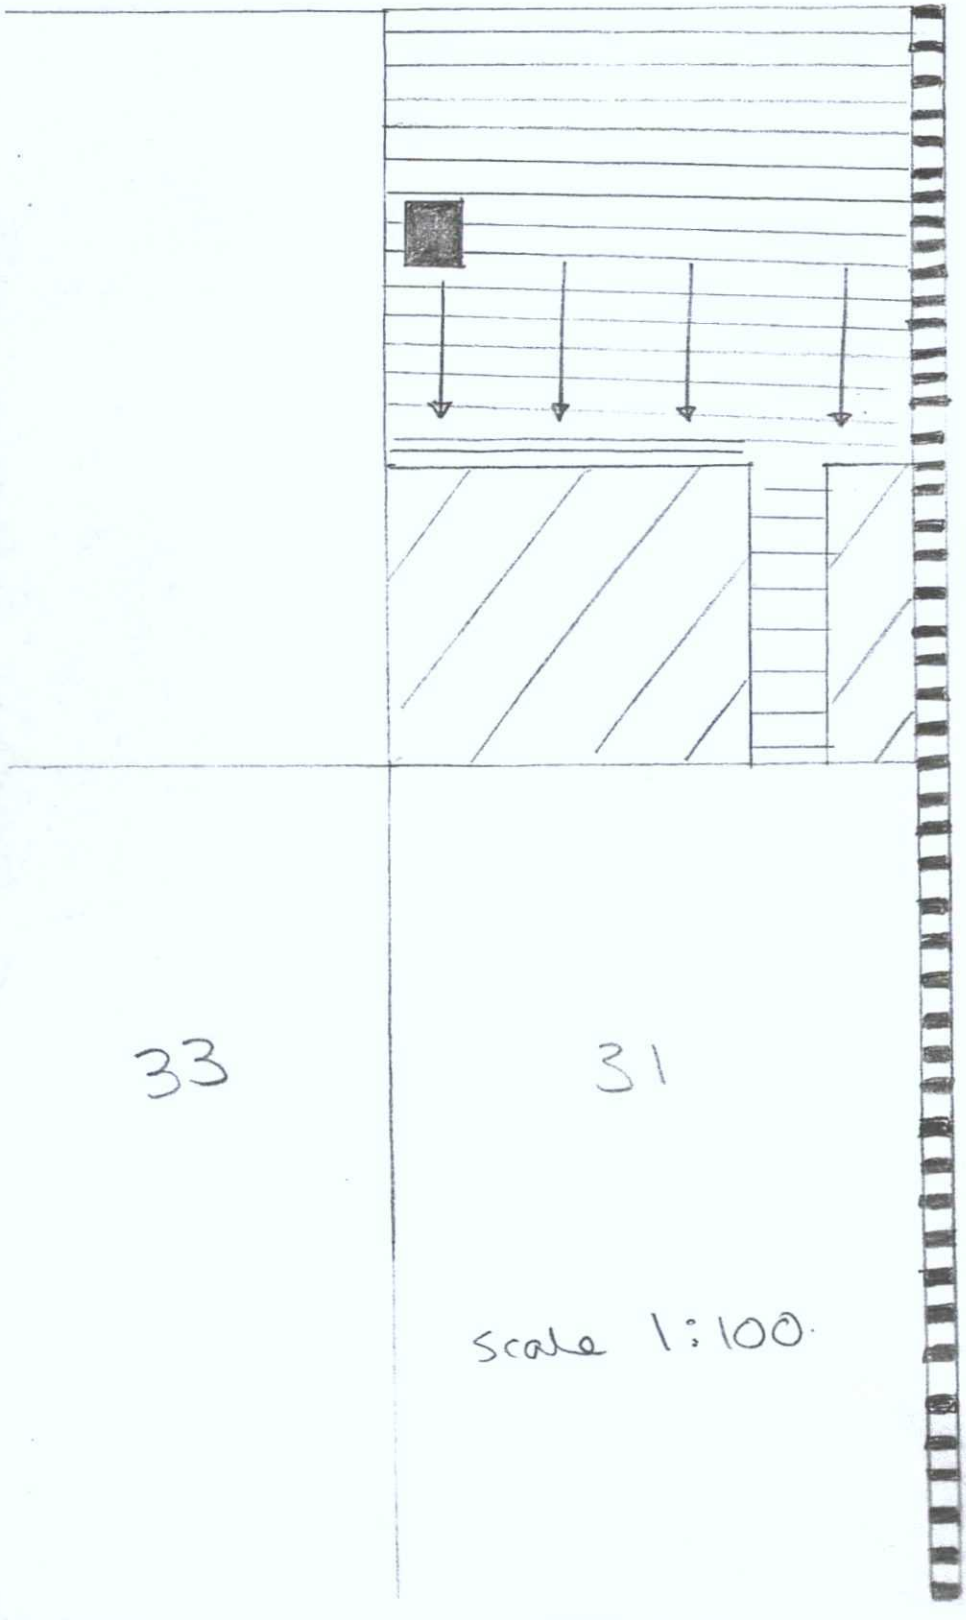

KEY.

- proposed dropped kerb
- flint wall
- block paving
- newly designed garden
- soak away
- direction of water flow.

ADUR & WORTHING
PLANNING SERVICES
PLAN AWDM/ 0658/15
DATE VALID - 2 JUN 2015