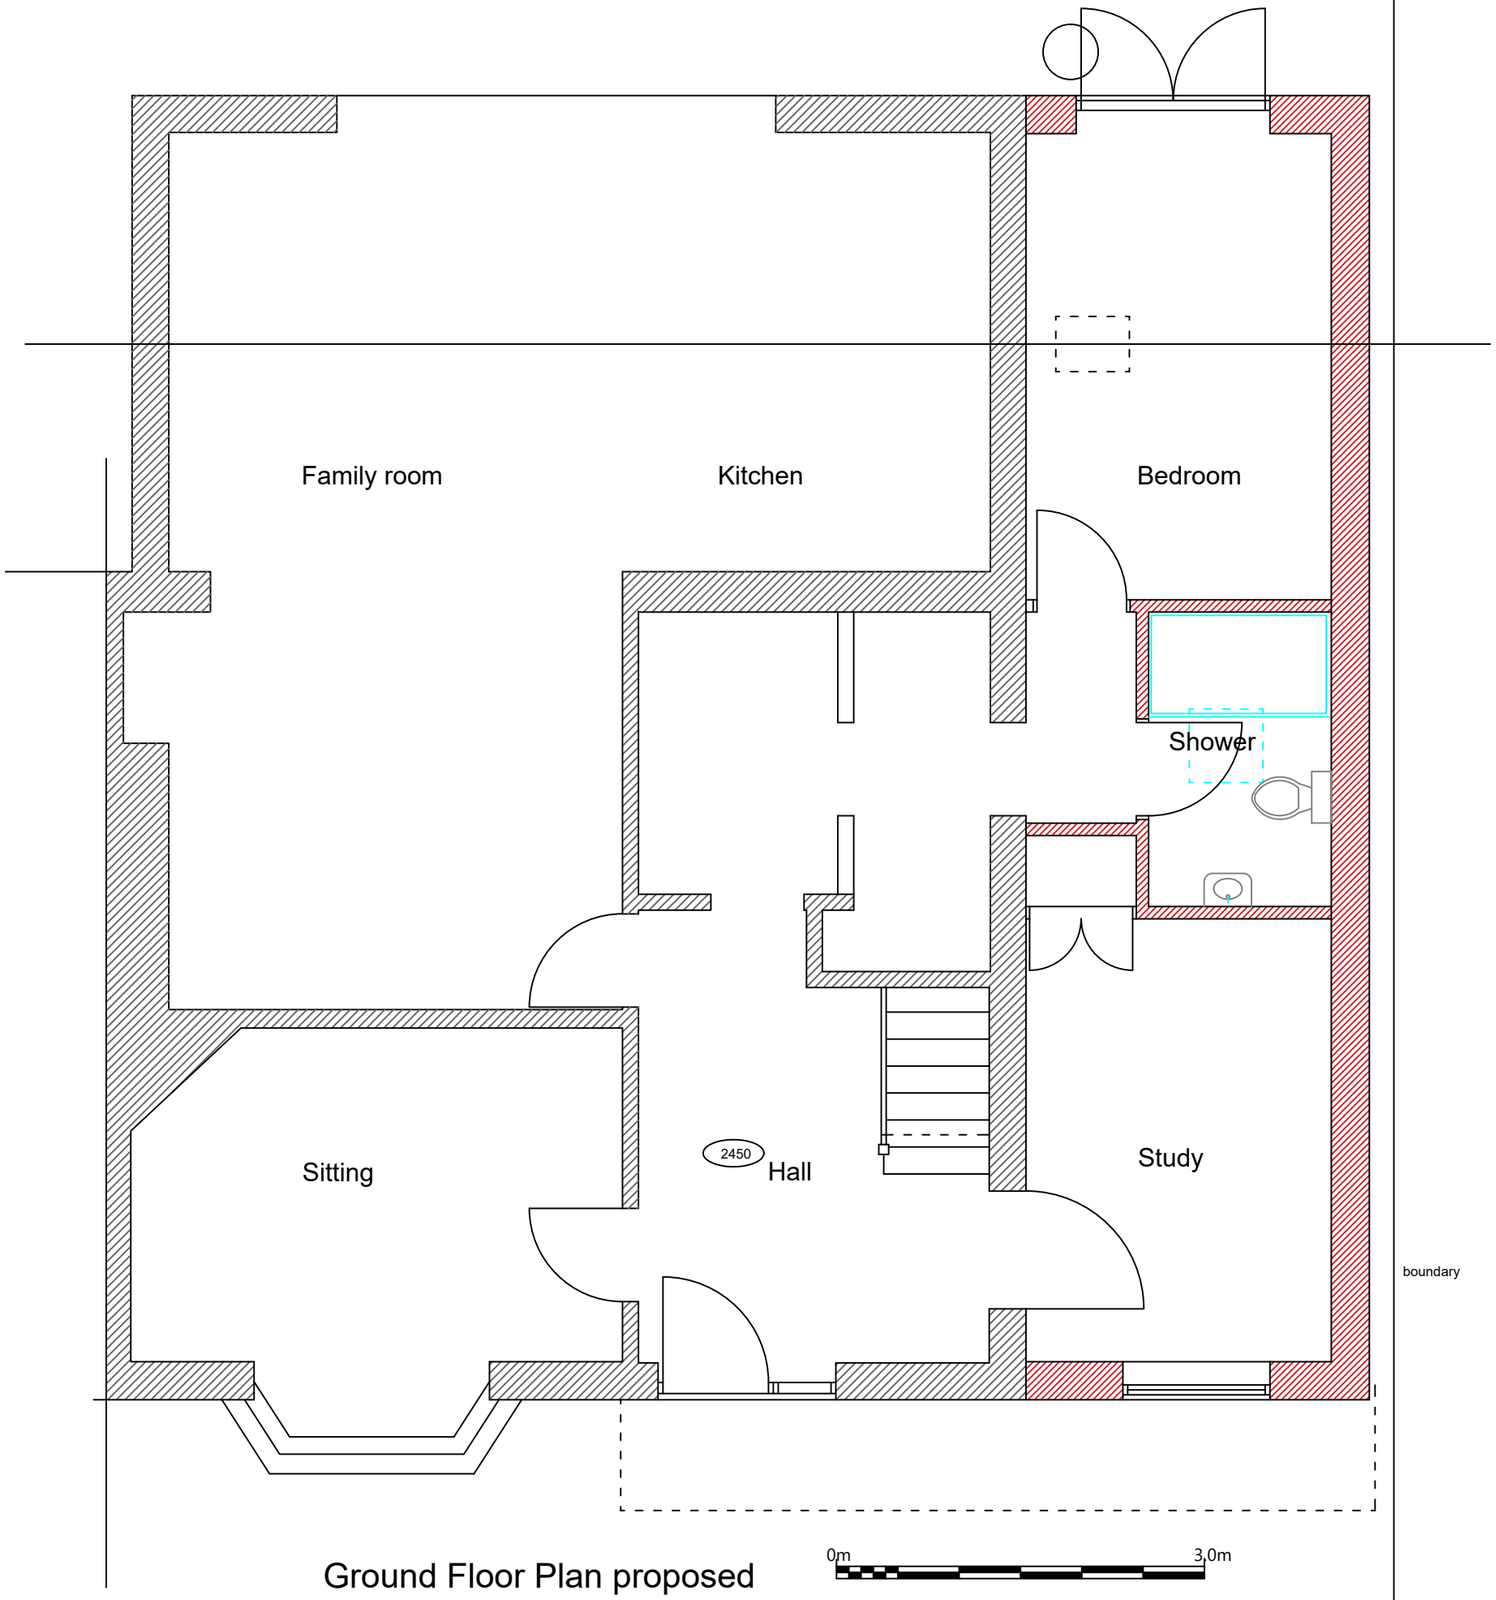

Ground Floor Plan proposed

boundary

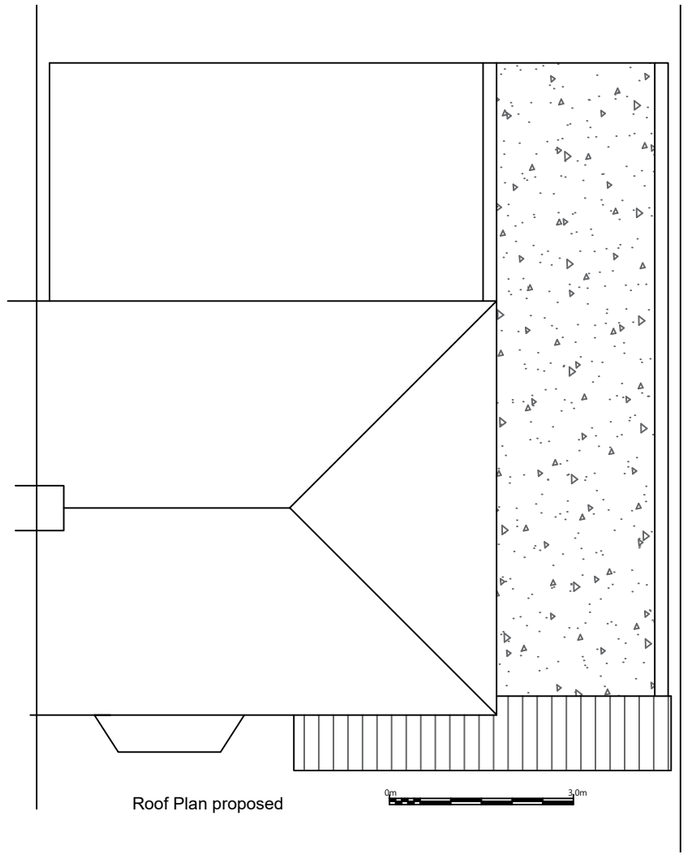

Roof Plan proposed

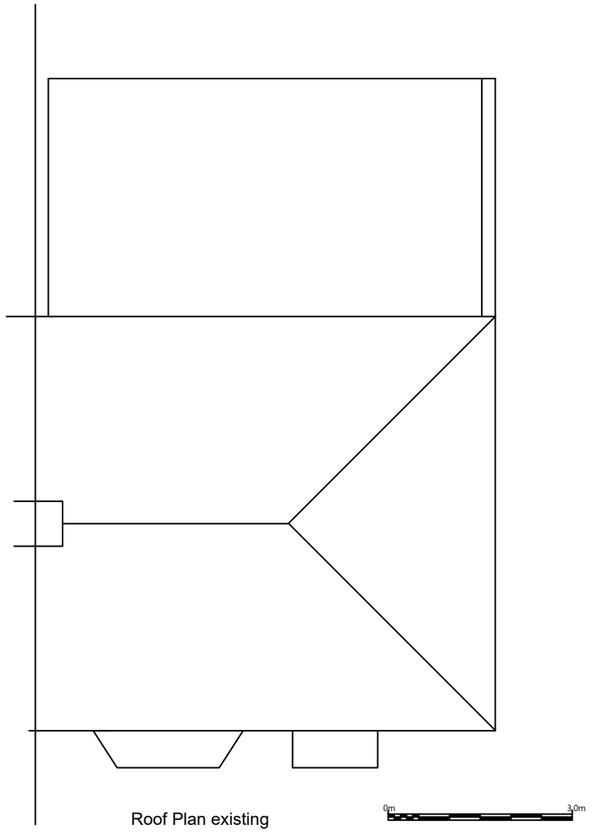

Roof Plan existing

D	Planning Amendments	06.23
C	Roof plans added	03.23
B	Client Amendments	03.23

Project
PROPOSED SINGLE STOREY SIDE ADDITION AT 28 HALEWICK LANE SOMPTING SUSSEX BN15 0ND

Client
MR & MRS J. ARMITAGE

Drawing Title
GROUND FLOOR PLAN PROPOSED1:50
ROOF PLAN PROPOSED & EXG 1:100

LARKINS & POLLINGTON
DESIGN PARTNERSHIP
2 Birling Way
Uckfield TN22 1LP
01825 768948 07894 124919
michaelpollington@hotmail.co.uk

A3

Date	Drawn By	Checked	Scale
03.23	mpp		1:50

Drawing No.	Amendment
1024/23/ABR/02	A B C D