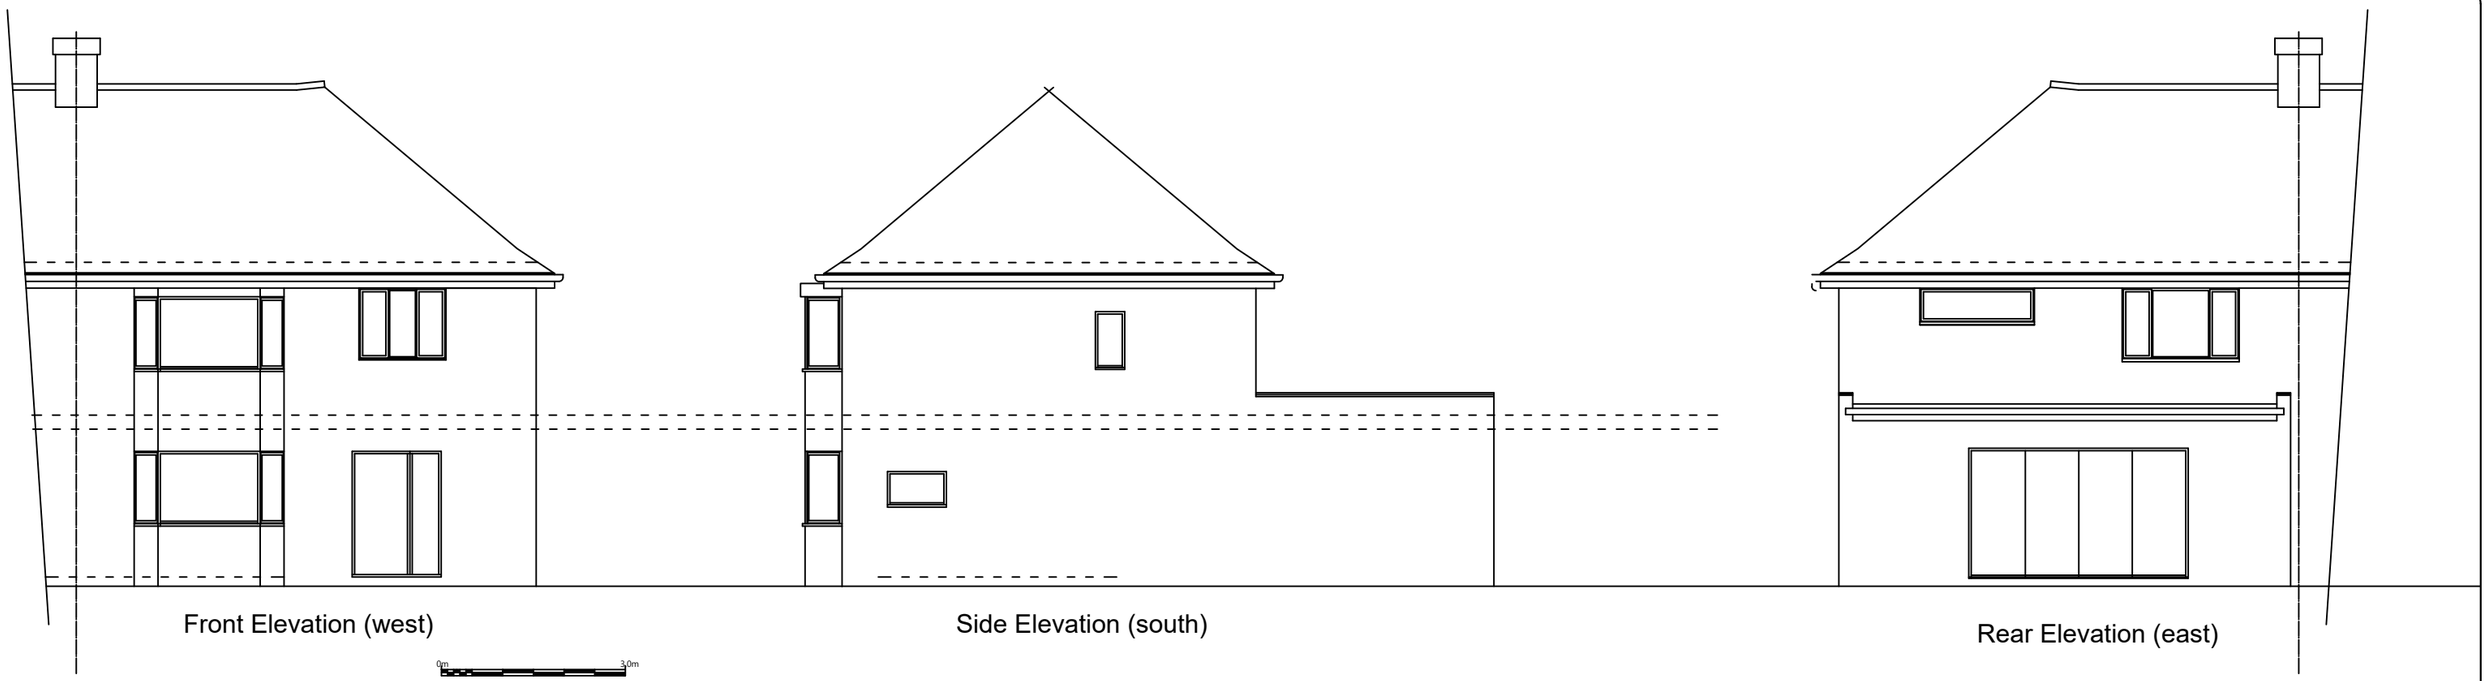

Front Elevation (west)

Side Elevation (south)

Rear Elevation (east)

0m 3.0m

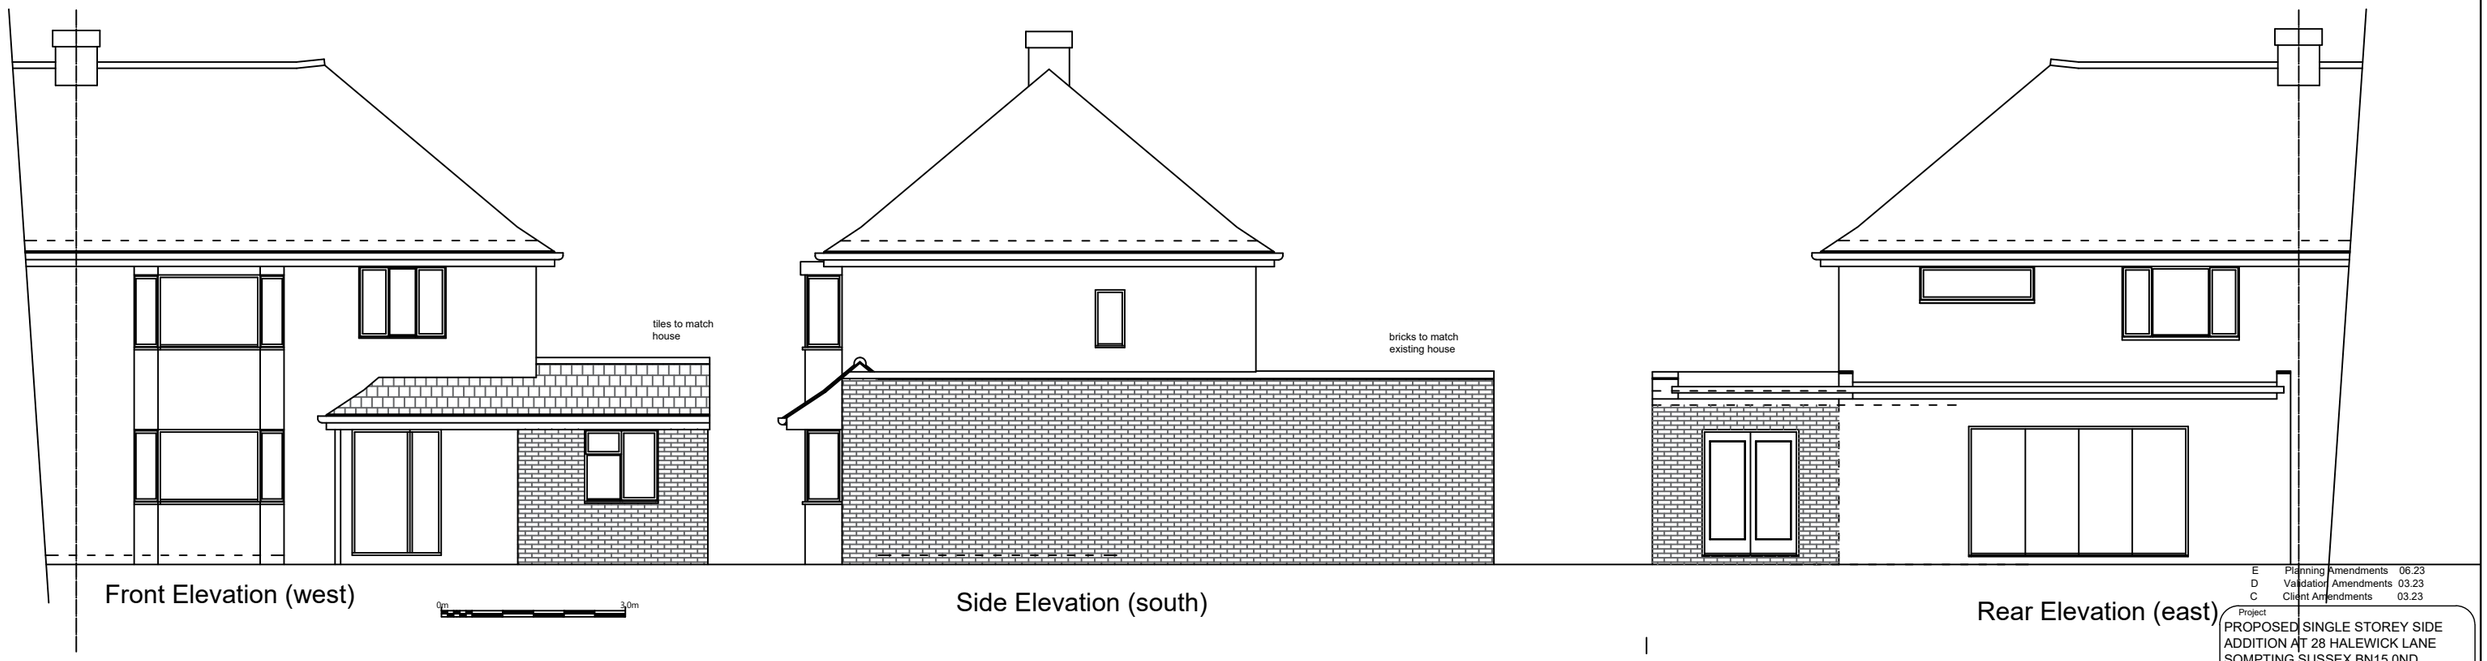

Front Elevation (west)

Side Elevation (south)

Rear Elevation (east)

0m 3.0m

E	Planning Amendments	06.23
D	Validation Amendments	03.23
C	Client Amendments	03.23

Project
PROPOSED SINGLE STOREY SIDE ADDITION AT 28 HALEWICK LANE SOMPTING SUSSEX BN15 0ND

Client
MR & MRS J. ARMITAGE

Drawing Title
ELEVATIONS EXISTING 1:100
ELEVATIONS PROPOSED 1:100

LARKINS & POLLINGTON
DESIGN PARTNERSHIP
2 Birling Way
Uckfield TN22 1LP
01825 768948 07894 124919
michaelpollington@hotmail.co.uk

A3

Date	Drawn By	Checked	Scale
03.23	mpp		1:100

Drawing No.	Amendment
1024/23/ABR/03	A B C D E