0 1 2 3 4 5m

1:50

NOTE: This drawing is the copyright of the company and must not be reproduced or used without permission. Annotated dimensions are to be taken in preference to scaled dimensions and site dimensions must be checked before work commences.

This drawing is for illustrative purposes only. All drawings must be reviewed and approved by contractor, builder, engineers, including structural, electricians, fire engineers, professionals and officers for buildability, stability, planning, regulations and safety.

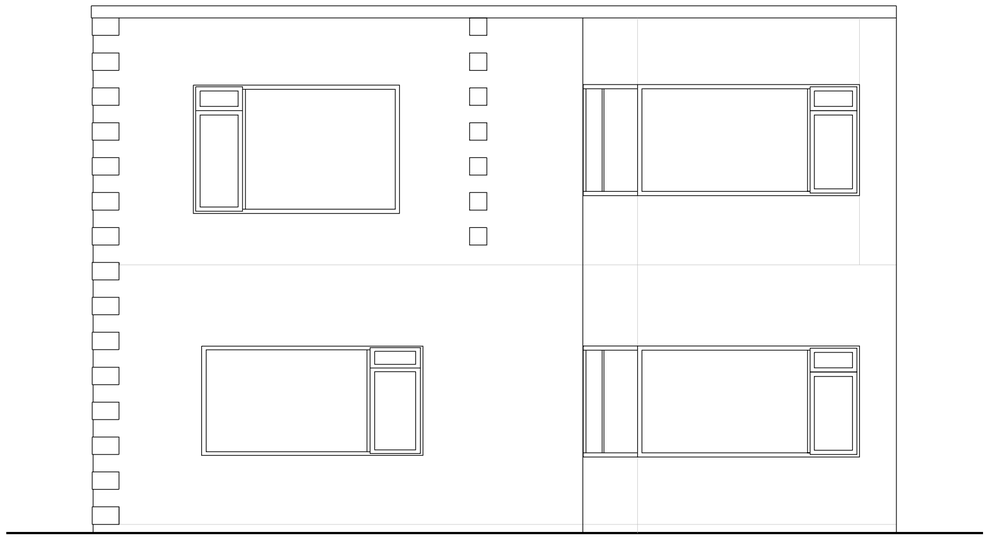

EXISTING AND PROPOSED SOUTH ELEVATION

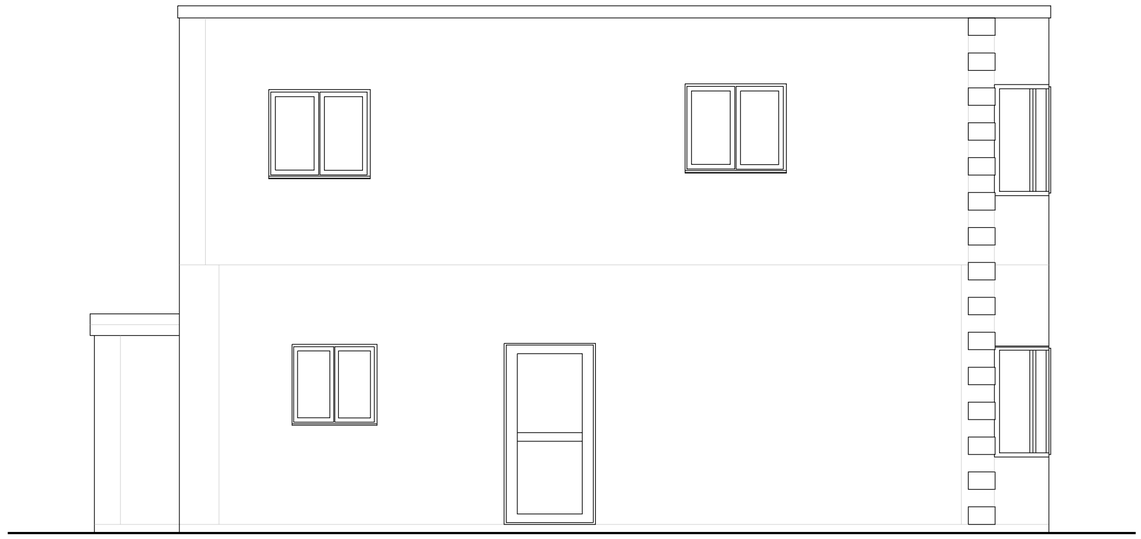

EXISTING AND PROPOSED WEST ELEVATION

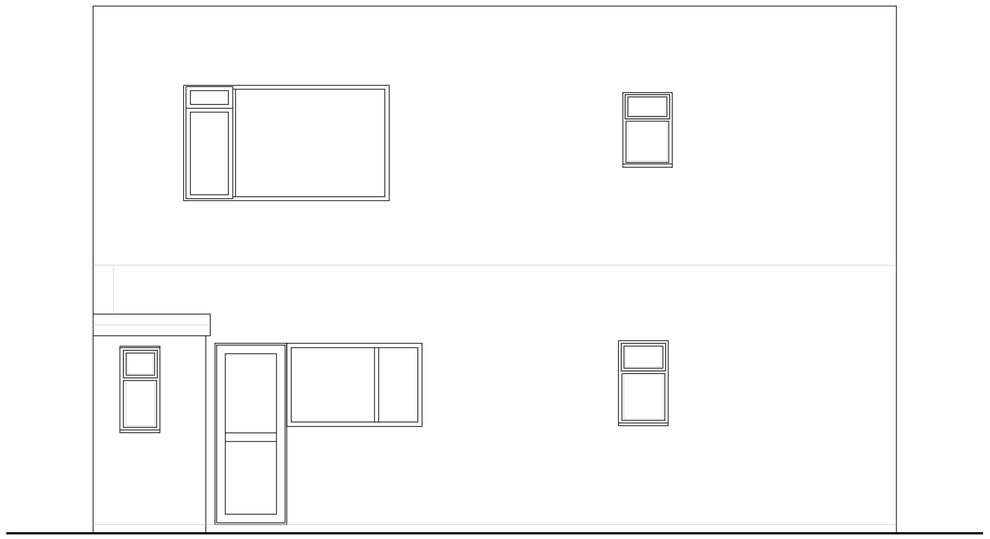

EXISTING AND PROPOSED NORTH ELEVATION



EXISTING AND PROPOSED EAST ELEVATION

ELITE DWELLINGS

EXISTING AND PROPOSED ELEVATIONS

SCALE 1:50 @ A2

REV A

PLANNING

PROJECT NAME: 91 BRIGHTON ROAD, LANCING BN15 8BG

PROJECT NUMBER: ED-77-2024

DRAWING NUMBER: 020-EE