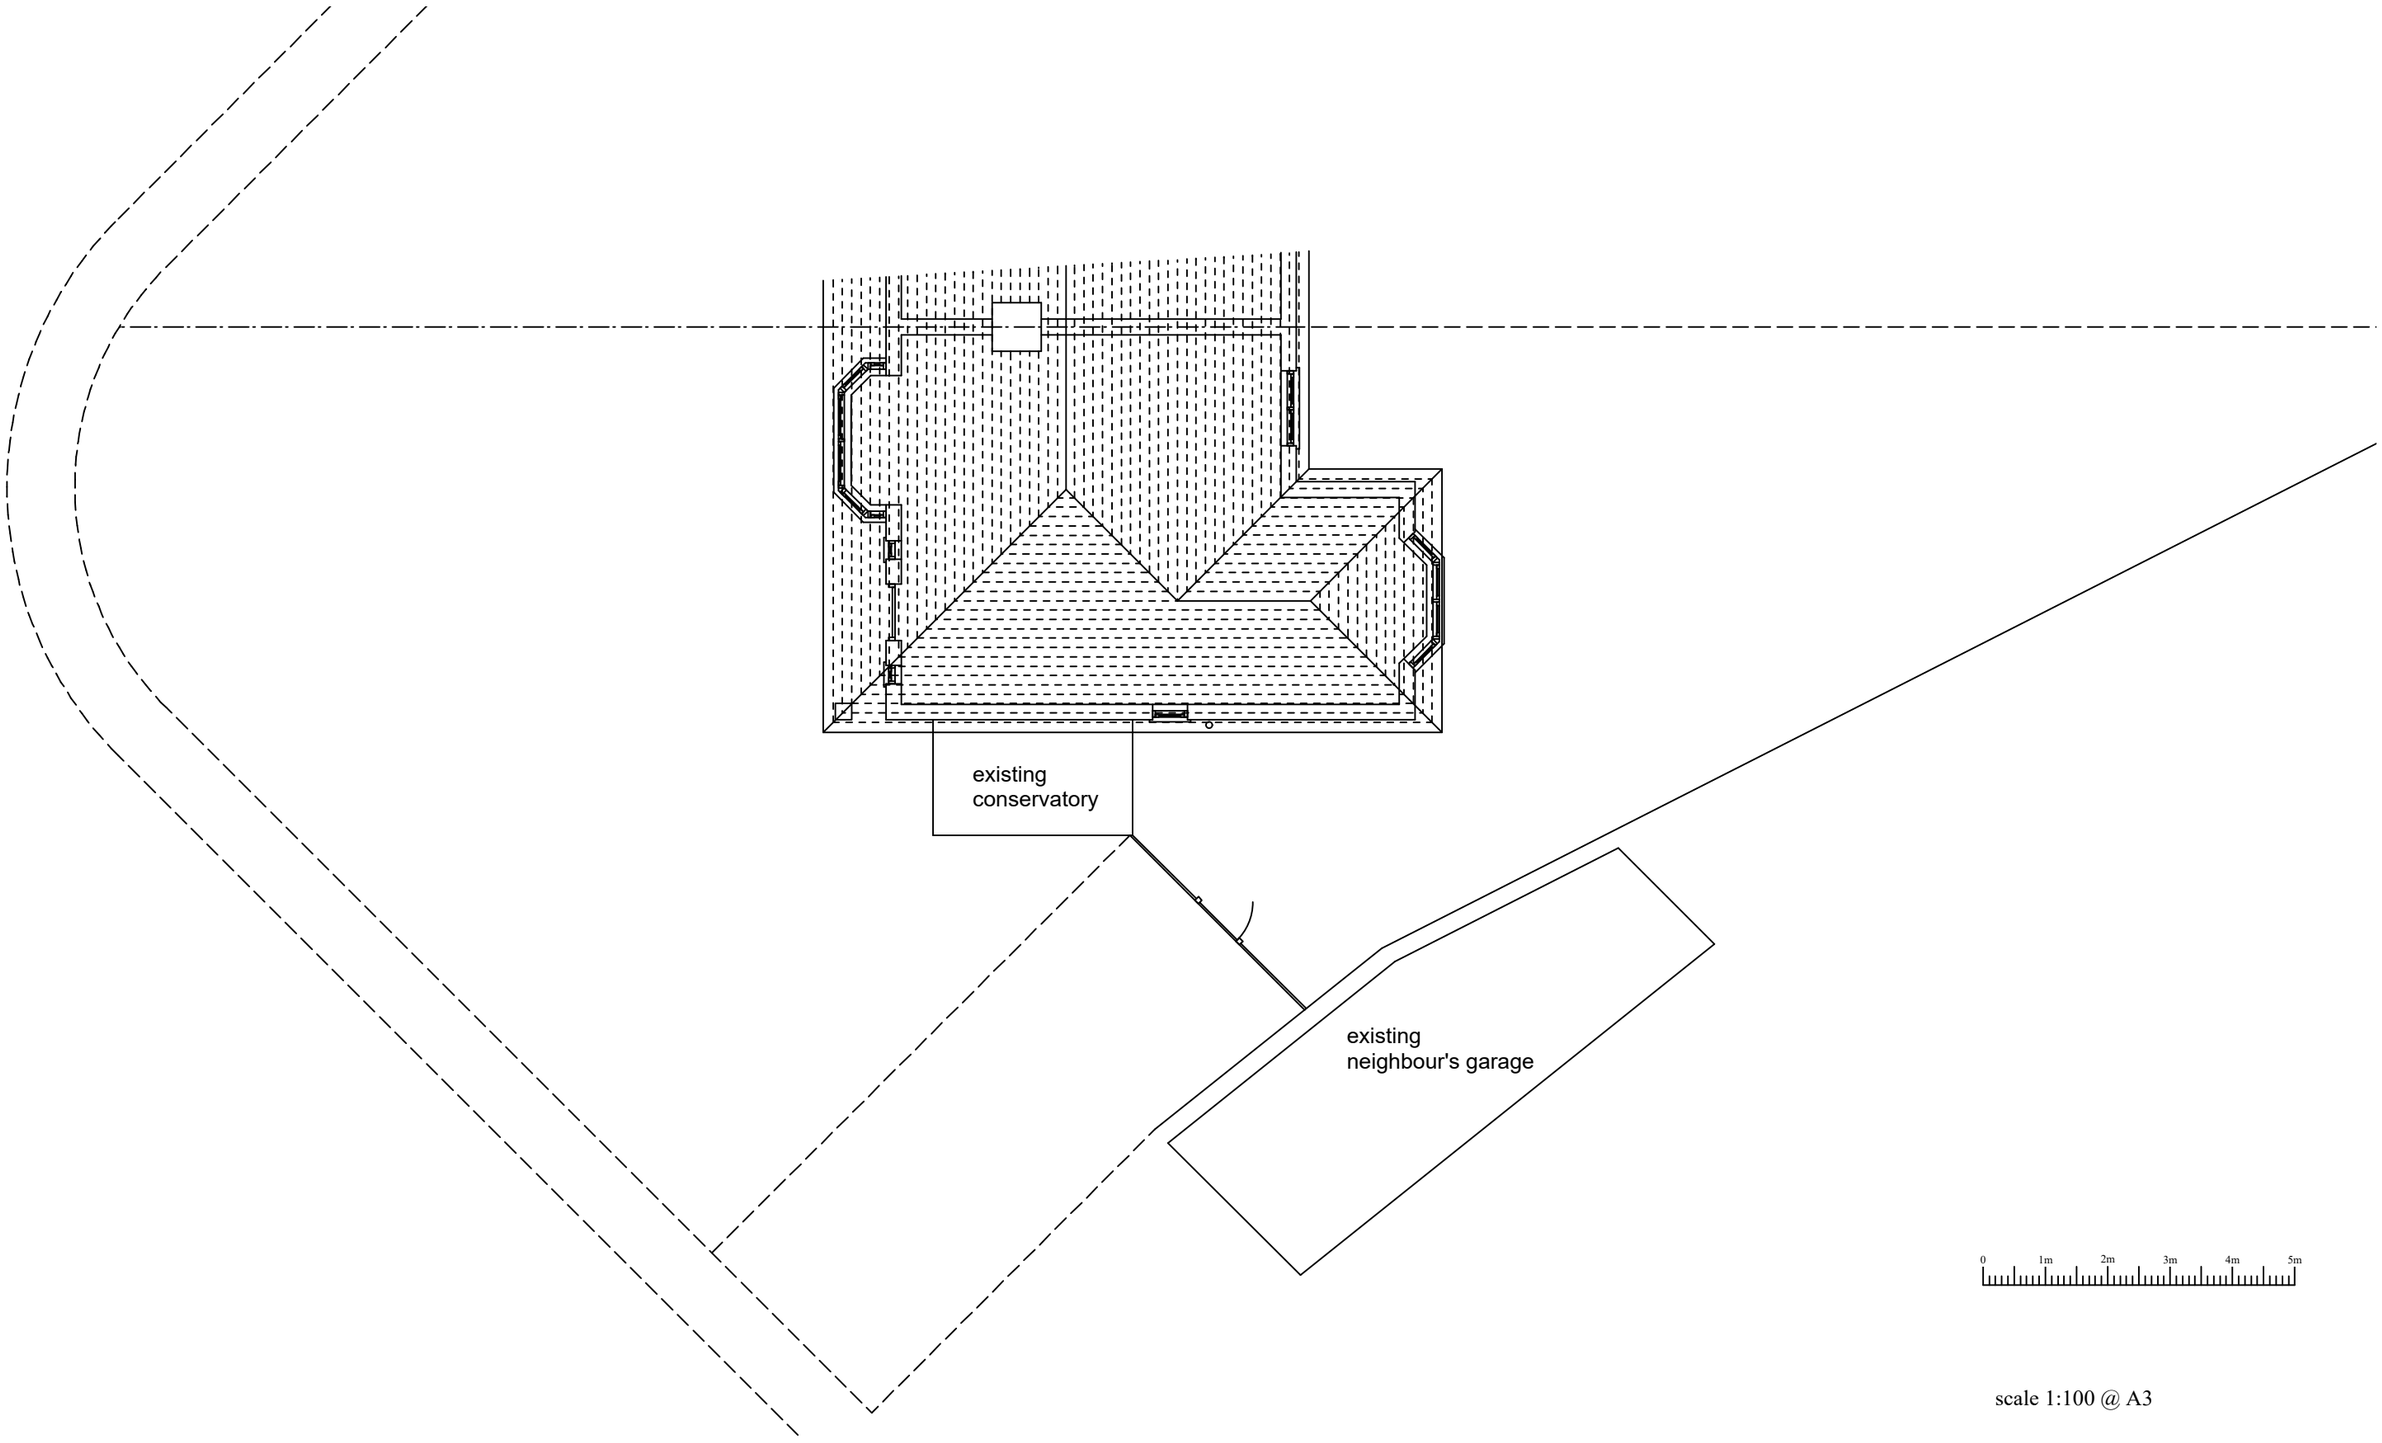


0 1m 2m 3m 4m 5m

scale 1:100 @ A3

Project Name
Proposed Garage Extension

Client Name and Address
Ms S Dunkley
52 Westway, Lancing BN15 8LZ

Sheet Number WL/01

Sheet Title Plan as Existing