




PROPOSED SOUTH-EAST ELEVATION

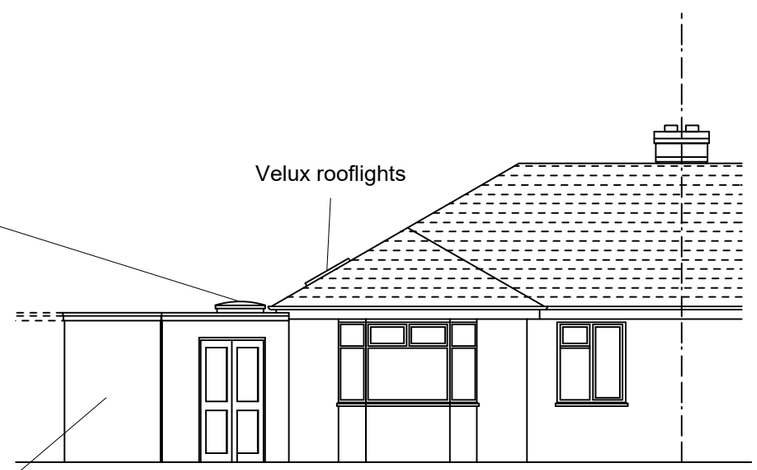

PROPOSED NORTH-WEST ELEVATION

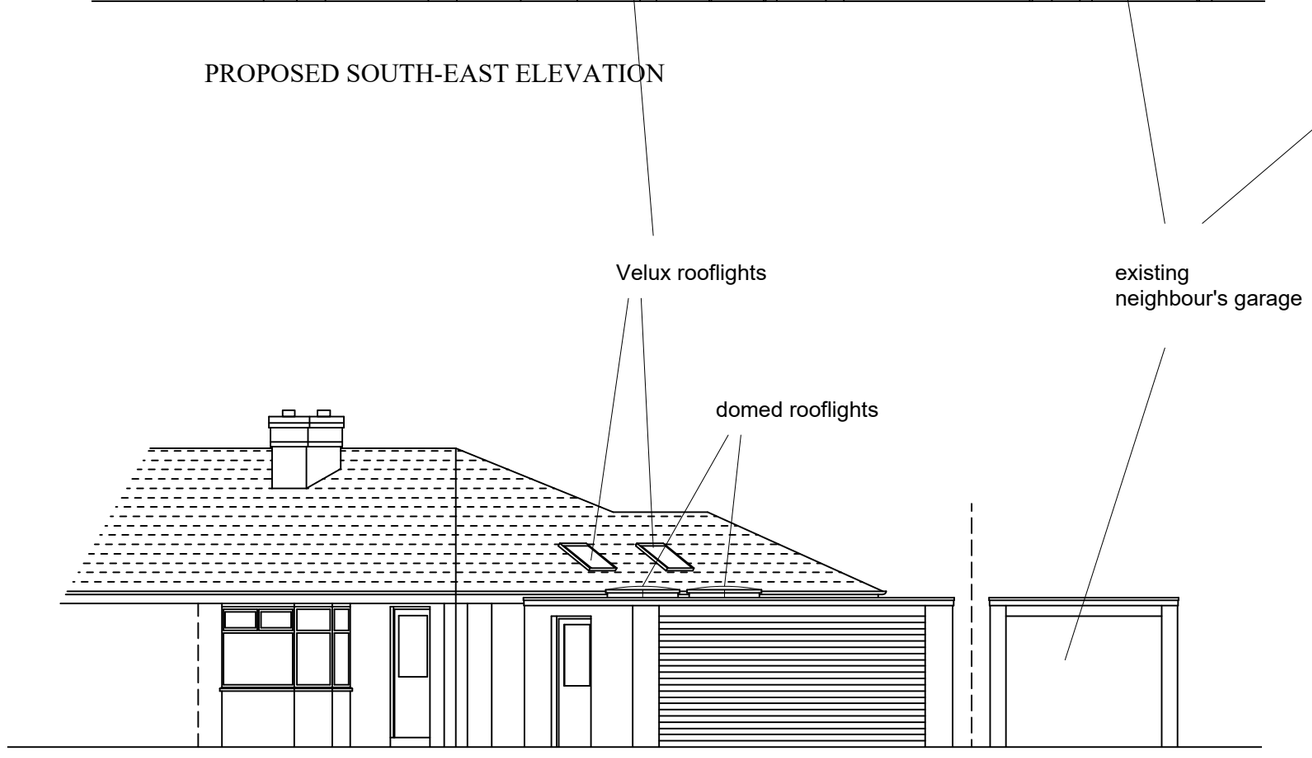

PROPOSED EAST ELEVATION ELEVATION

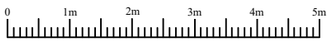

scale 1:100 @ A3

Project Name	Proposed Garage Extension
Client Name and Address	Ms S Dunkley 52 Westway, Lancing BN15 8LZ
Sheet Number: WL/04 A	Sheet Title: Proposed Elevs