




Flank (South) Elevation

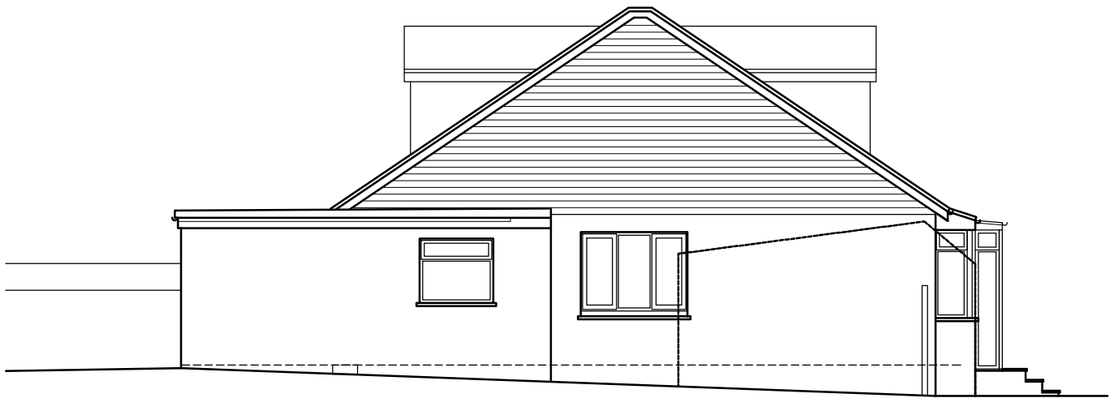

Front (East) Elevation

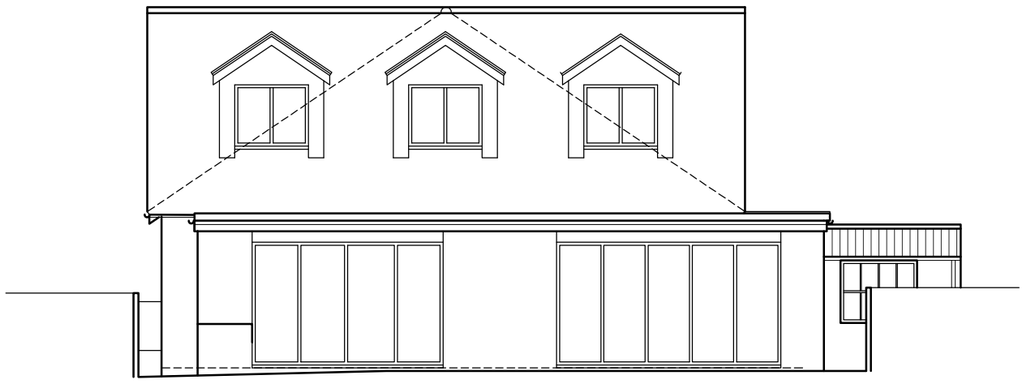

Rear (West) Elevation

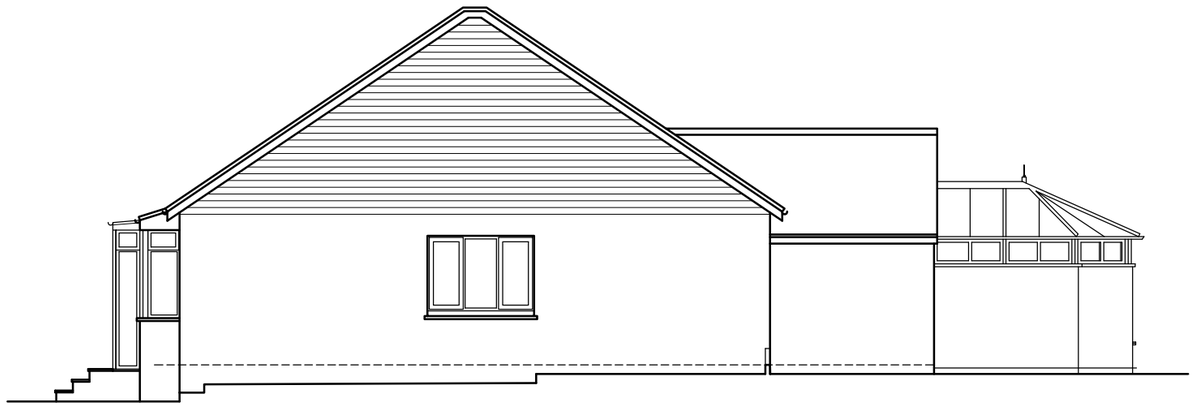

Flank (North) Elevation

1 : 100 0 1 2 3 4 5

This drawing has been produced for M Hedgecock Esq and is submitted as part of planning application and is not intended for use by any other person or for any other purpose.

~~PRELIMINARY~~ / PLANNING / ~~BUILDING REGS~~

Rev.	Date	Description	By
-	-	-	-

Client: M Hedgecock Esq

Project: 82 Cokeham Lane. Sompting. Lancing. BN15 9SJ

Drawing Title: Existing Elevations

G W P Architects
Fairfield House,
Fairfield Road,
Burgess Hill, West Sussex, RH15 8QB
Telephone: (01444) 239019 Fax: (01444) 230761
Email: mail@gwparchitects.co.uk

Scale: 1:100 @ A3

Date: February 2017

Drawn: SM

Drawing Number: **16/196/SK02a**

© GWP Architects Ltd (UK) - 2017