
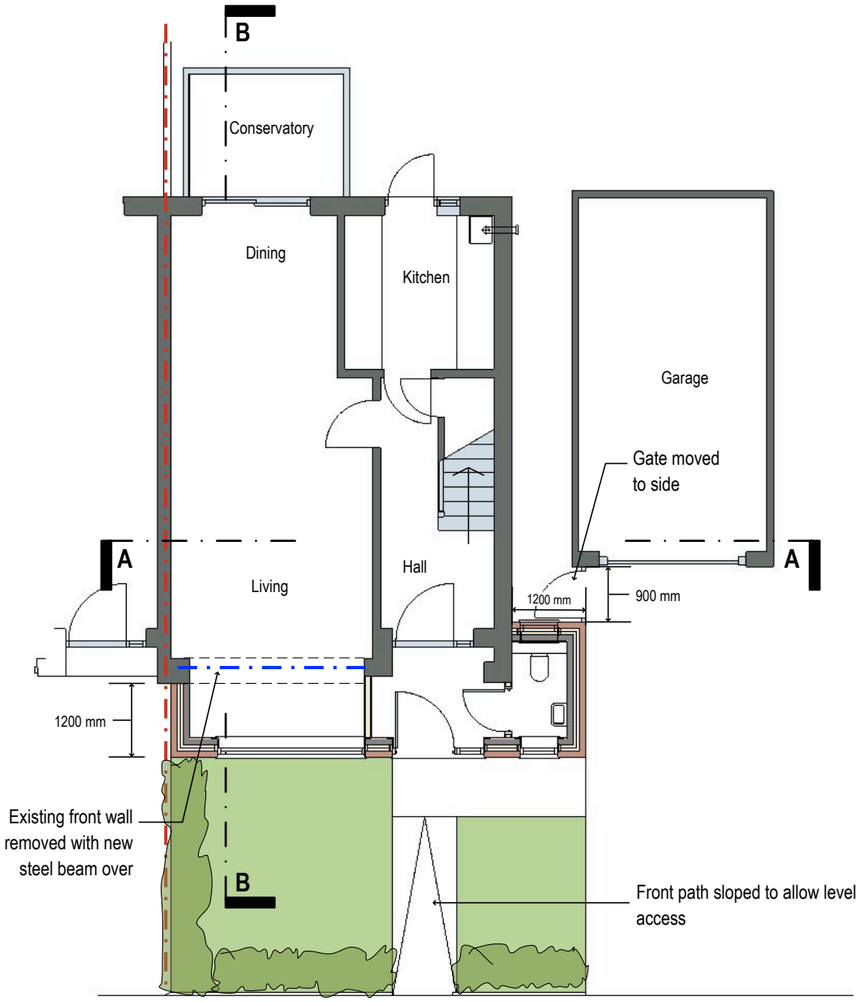


GROUND FLOOR PLAN @ 1:100

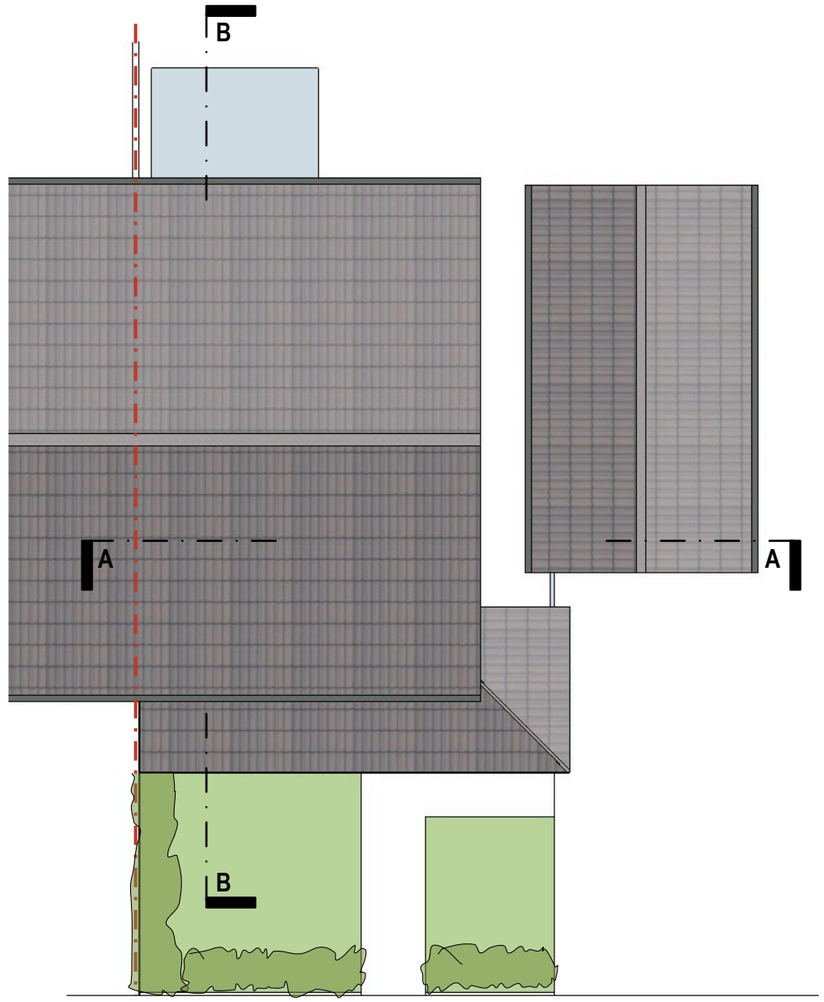

ROOF PLAN @ 1:100

NOTES:
1. This drawing remains the copyright of Hudson Designers Ltd and shall not be copied in any format without written consent. The issue of the drawing in digital format only entitles the recipient to use the information visible in paper space at the time of issue for the purposes of the named project only.
2. All dimensions to be checked on site by those undertaking the work.
3. Where reference is given to a written specification that shall take precedence over the drawing.
4. Where two or more drawings illustrate the same element, the larger scale drawing takes precedence.
5. Later drawing revisions and/or issue dates always take precedence over earlier versions.
6. Elements that are subject to detailed design by others are purely indicative and you should make reference to the relevant information provided by those designers which will at all times take precedence over this drawing.
7. All works are to be carried out to the satisfactino of Building Control and in accordance with current British Standards.

REVISIONS:

A 21/08/17 General revisions
B 20/10/17 General revisions

Hudson Designers Ltd

The Studio, 42 Hill Brow, Hove, BN3 6QH
Tel: 01273 551553
info@hudsondesigners.com

PROJECT REF:
78 Stoney Lane, Shoreham-by-Sea
BN43 6LD

DRAWING TITLE:
Ground Floor & Roof Plan
as Proposed

1:100	1	2	3	4	5	6	7	8	9	10	11	12	1:500		10				30		40		A3 DRAWING SHEET	SCALE: 1:100	DWN/CHECKED: GAM / NH	DATE: April 2018	Dwg No. GM34_P01	Rev: -
1:50		1		2		3		4		6		7	1:1250															