DO NOT SCALE FROM THIS DRAWING



South Elevation

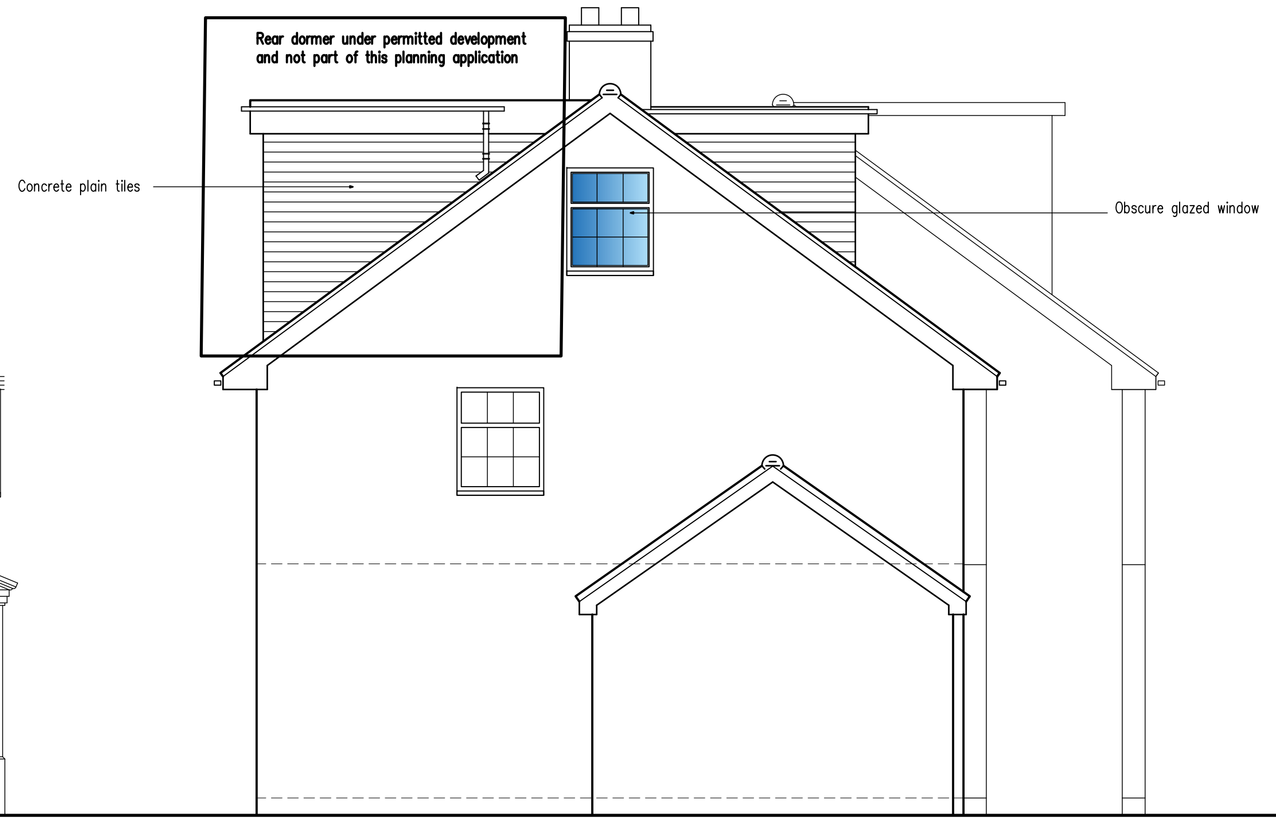

West Elevation

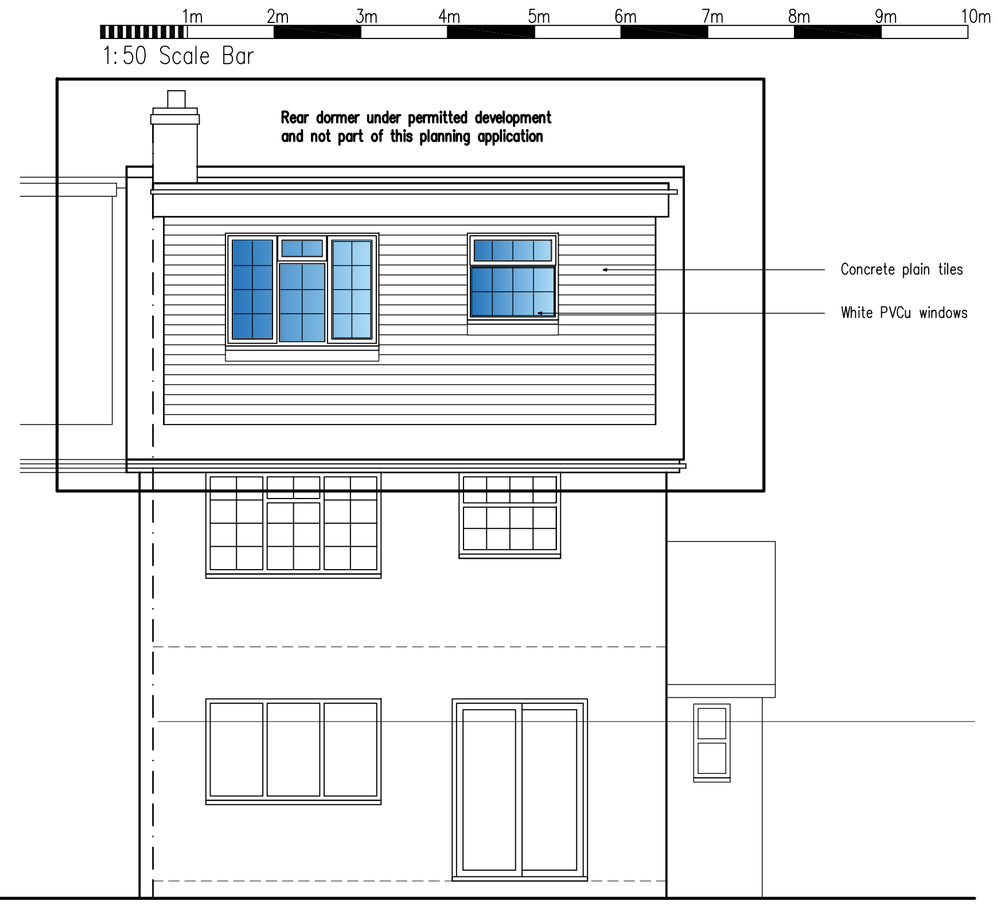

North Elevation

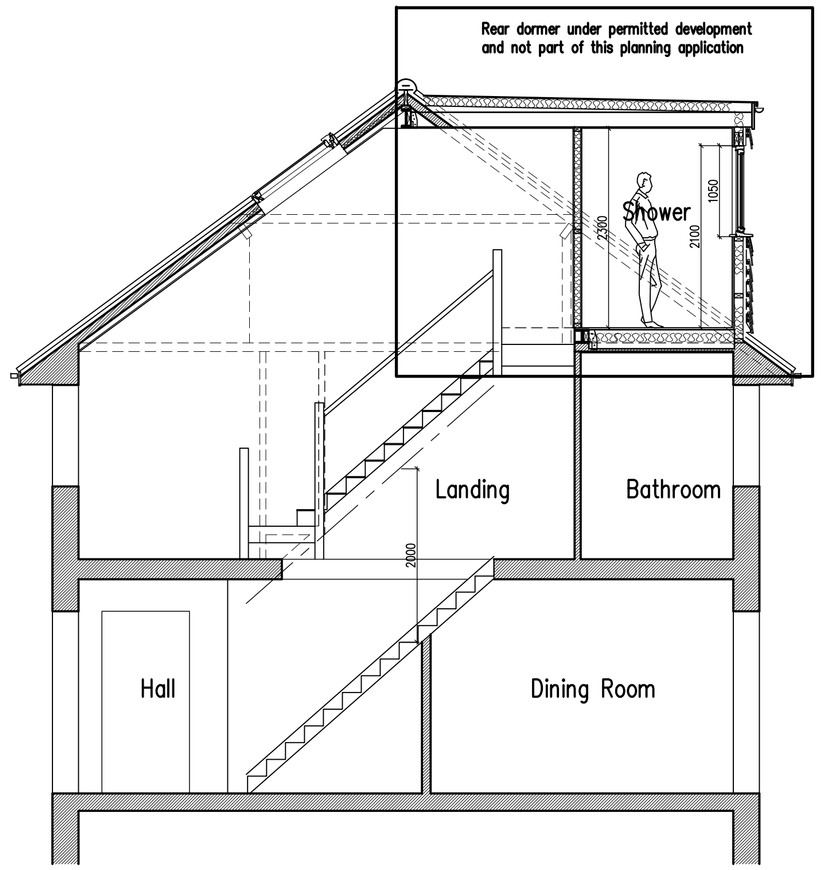

Section A-A

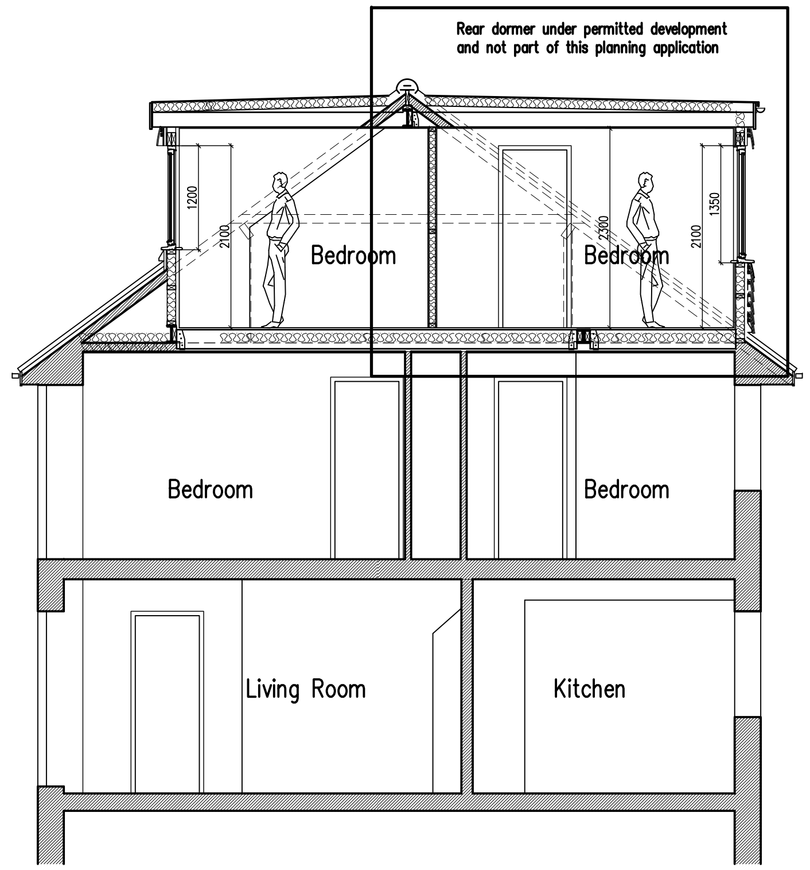

Section B-B

Proposed Conversion Of Roof Space at: 22 Greenacres, Shoreham-By-Sea, West Sussex

rja Planning & Building Consultants Ltd.
1st Floor
10 High Street
Shoreham-By-Sea
West Sussex BN43 5DA
t: 01273 467297 mob: 07971 375739
e: rex@rjapbc.co.uk web: www.rjapbc.co.uk

Chartered Institute of Architectural Technologists

PROJECT: 22 Greenacres, Shoreham-By-Sea
DRAWING TITLE: Proposed Elevations & Section
CLIENT: Mr & Mrs D. Jeffrey
DWG NO: 21860-02
REVISION:
SCALE: 1:50 @ A1
DATE: 23.08.21
DRAWN: rex