2 Selden Road, Worthing

Location plans Drg No: 6209:2

Site Plan 1:1250

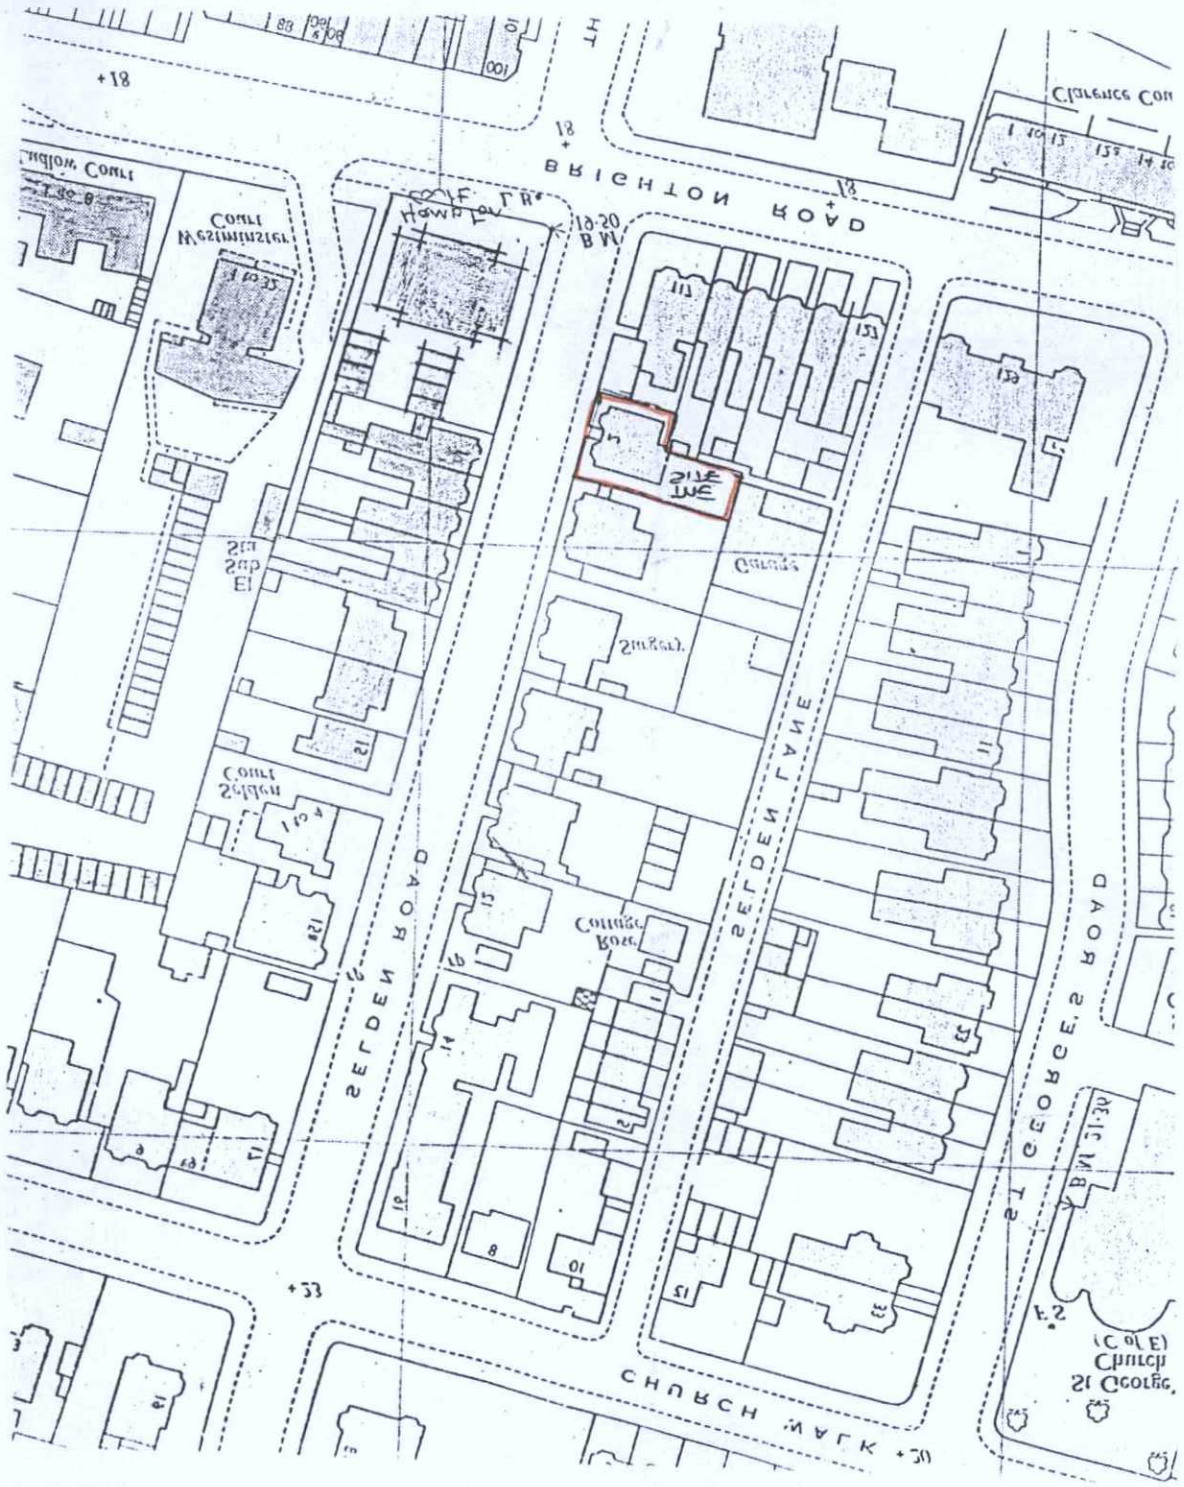

Block Plan 1:500

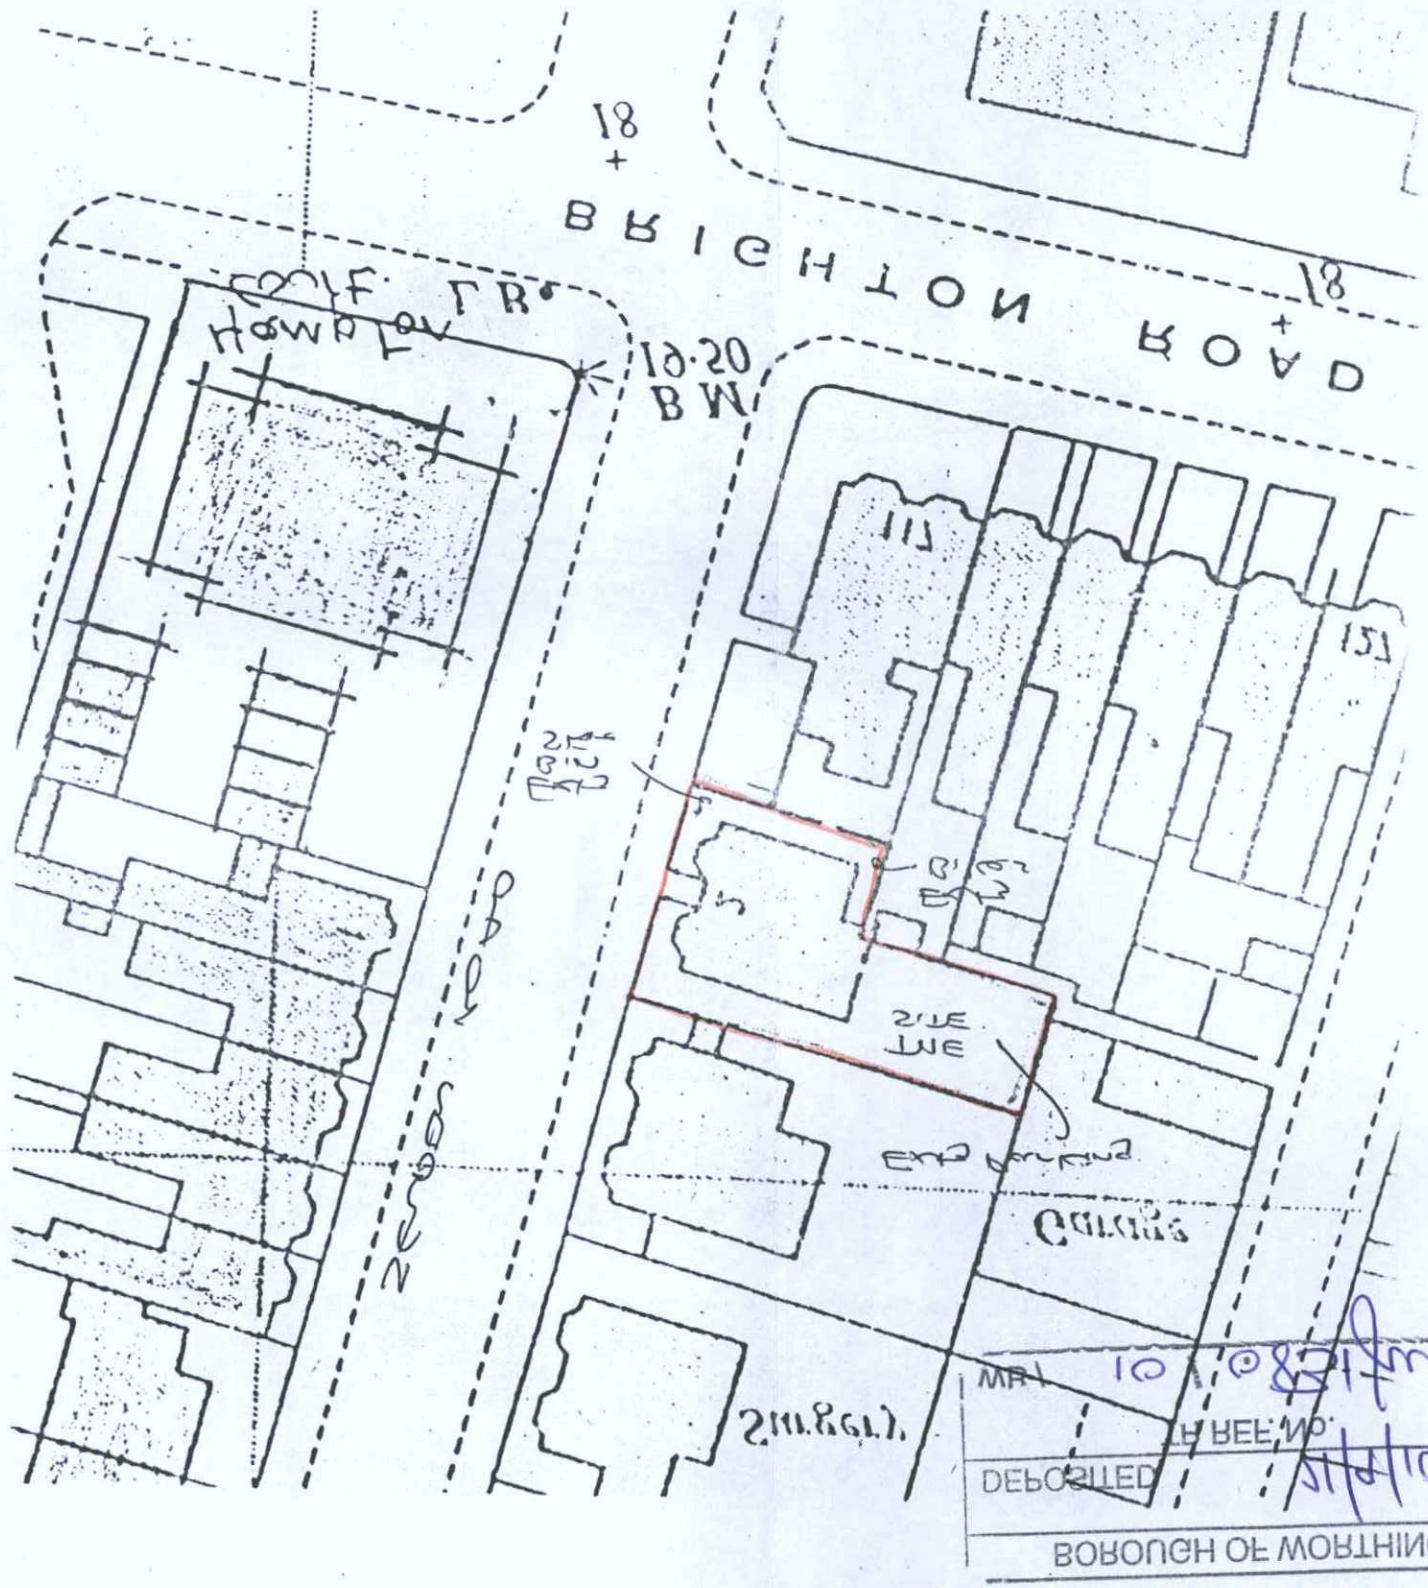

SUBJECT TO CONDITIONS
CONSENT GRANTED
12 NOV 2010
WORTHING BOROUGH COUNCIL

MR 10 1 0821 fmm
TP REF NO.
DEPOSITED 11/4/10
BOROUGH OF WORTHING

T.P. OFFICE COPY