



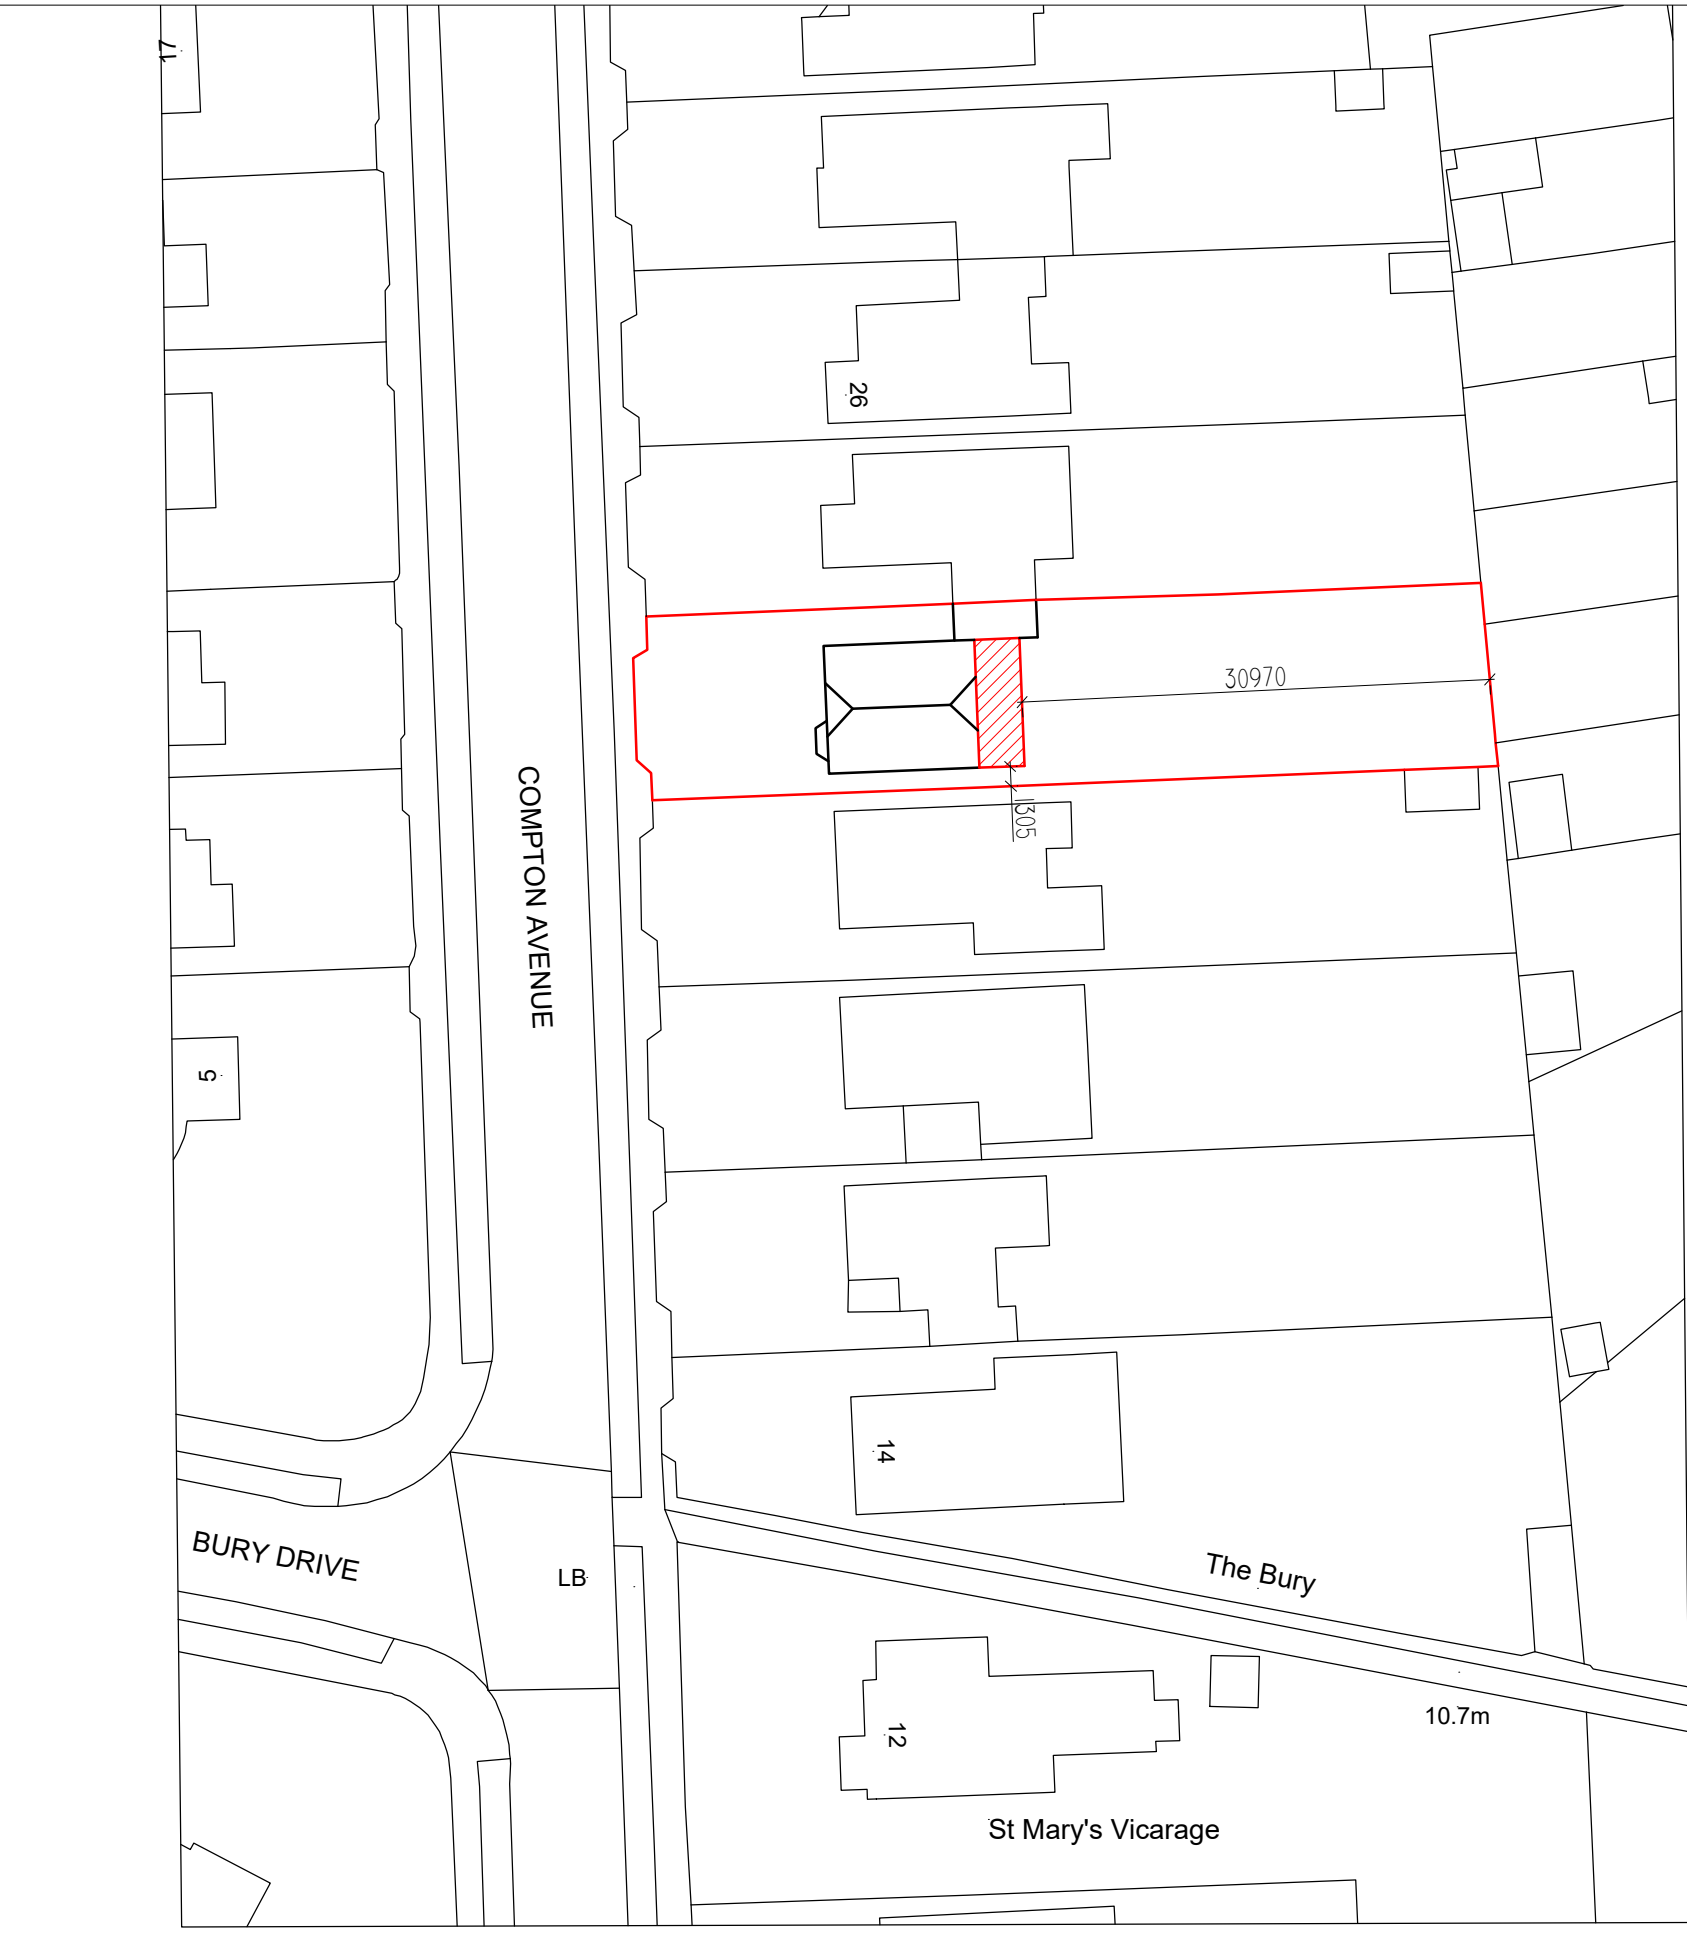

Scale 1:500

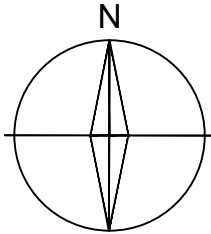

Rev.	Date	Description
------	------	-------------



Contact
01903 357 047
info@coastlinearchitects.com
www.coastlinearchitects.com

client	Mrs V Culton	
site address	22 COMPTON AVENUE WORTHING, BN1 2 4UJ	
project title	Proposed single storey rear extension and internal alterations	
drawing title	BLOCK PLAN	
status	PLANNING	
date	24th Nov 2025	drawn by EL
scale	1:500 @ A3	
drawing no.	A-S-302	