
This drawing is copyright and may not be copied or reproduced without the written consent of Finola Brady Architectural Services.

The contractor is responsible for setting out and must check all levels and dimensions prior to work being put in hand.


This drawing should not be scaled. Only written dimensions are to be taken in respect of this project.

The designer is to be immediately notified of any suspect omissions or discrepancies.

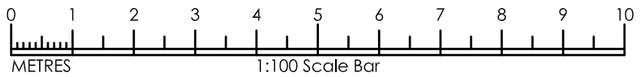



Existing Side (South) Elevation @ 1 : 100

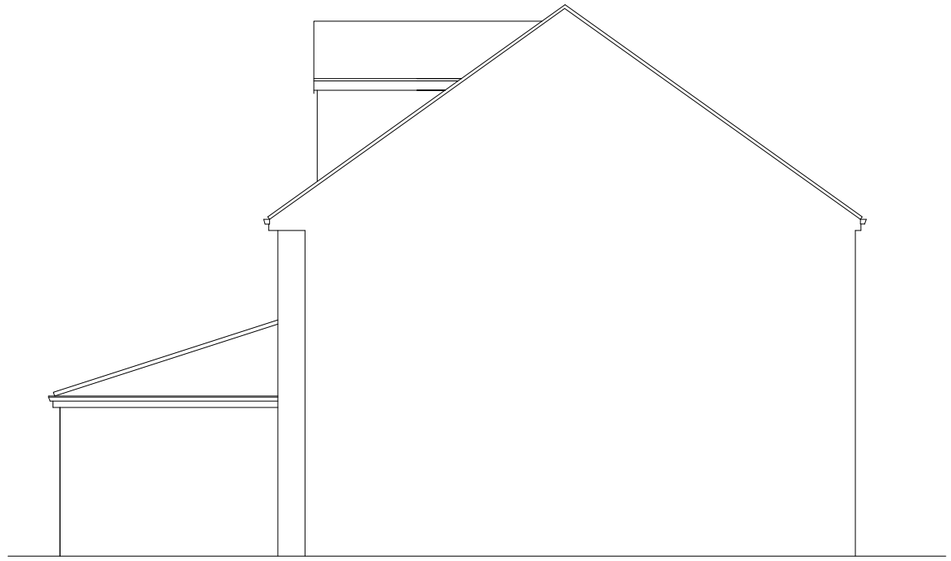

Existing Side (North) Elevation @ 1 : 100



Existing Front (West) Elevation @ 1 : 100



Existing Rear (East) Elevation @ 1 : 100

.

	Finola Brady Architectural Services TEL 07960 235756 www.fbarchitectural.co.uk	
Site Location :	17 Orchard Avenue, Worthing, BN14 7PY	
Project Name :	New Cycle Storage Shed	
Drawing Name :	Existing Elevations	
Drawing No:	FB25-0908 EX03	Scale : 1 : 100 @ A3
Date :	14th October 2025	