This drawing is copyright and may not be copied or reproduced without the written consent of Finola Brady Architectural Services.


The contractor is responsible for setting out and must check all levels and dimensions prior to work being put in hand.

This drawing should not be scaled. Only written dimensions are to be taken in respect of this project.

The designer is to be immediately notified of any suspect omissions or discrepancies.




Proposed Side (South) Elevation @ 1 : 100

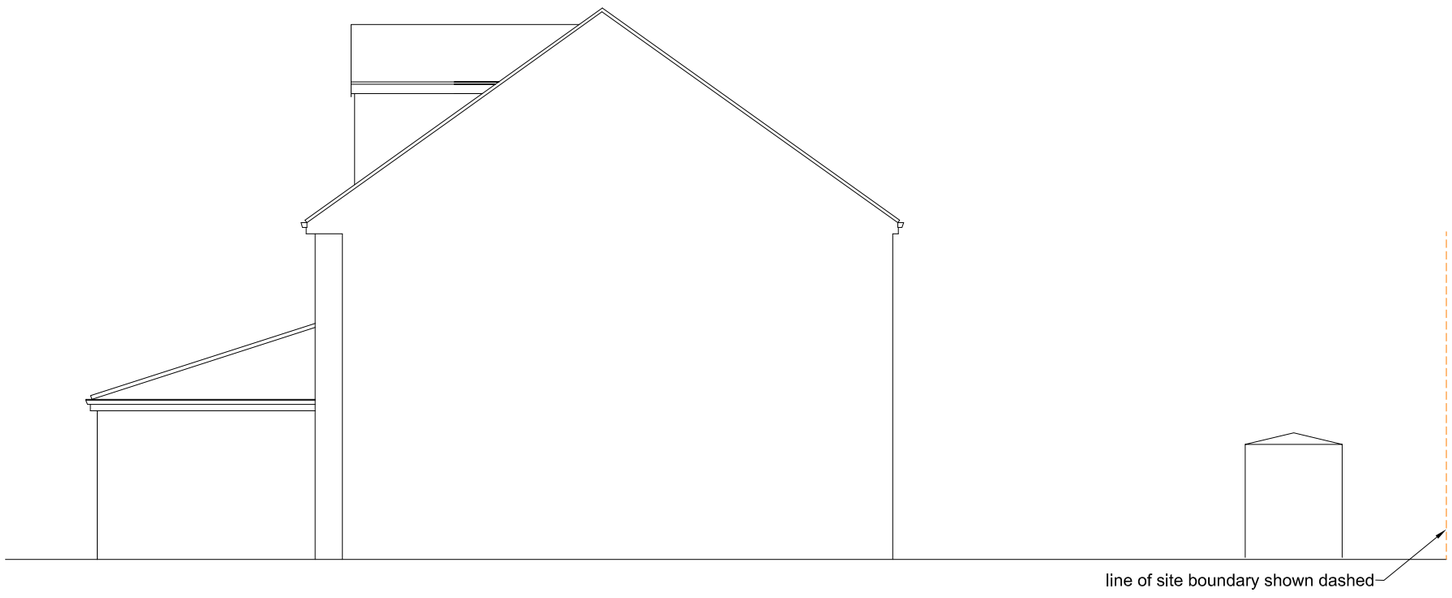

Proposed Side (North) Elevation @ 1 : 100



Proposed Rear (East) Elevation @ 1 : 100

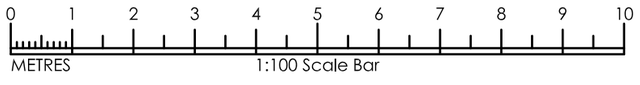

.

	Finola Brady Architectural Services TEL 07960 235756 www.fbarchitectural.co.uk	
Site Location :	17 Orchard Avenue, Worthing, BN14 7PY	
Project Name :	New Cycle Storage Shed	
Drawing Name :	Proposed Elevations	
Drawing No:	FB25-0908 PL03	Scale : 1 : 100 @ A3
Date :	20th October 2025	