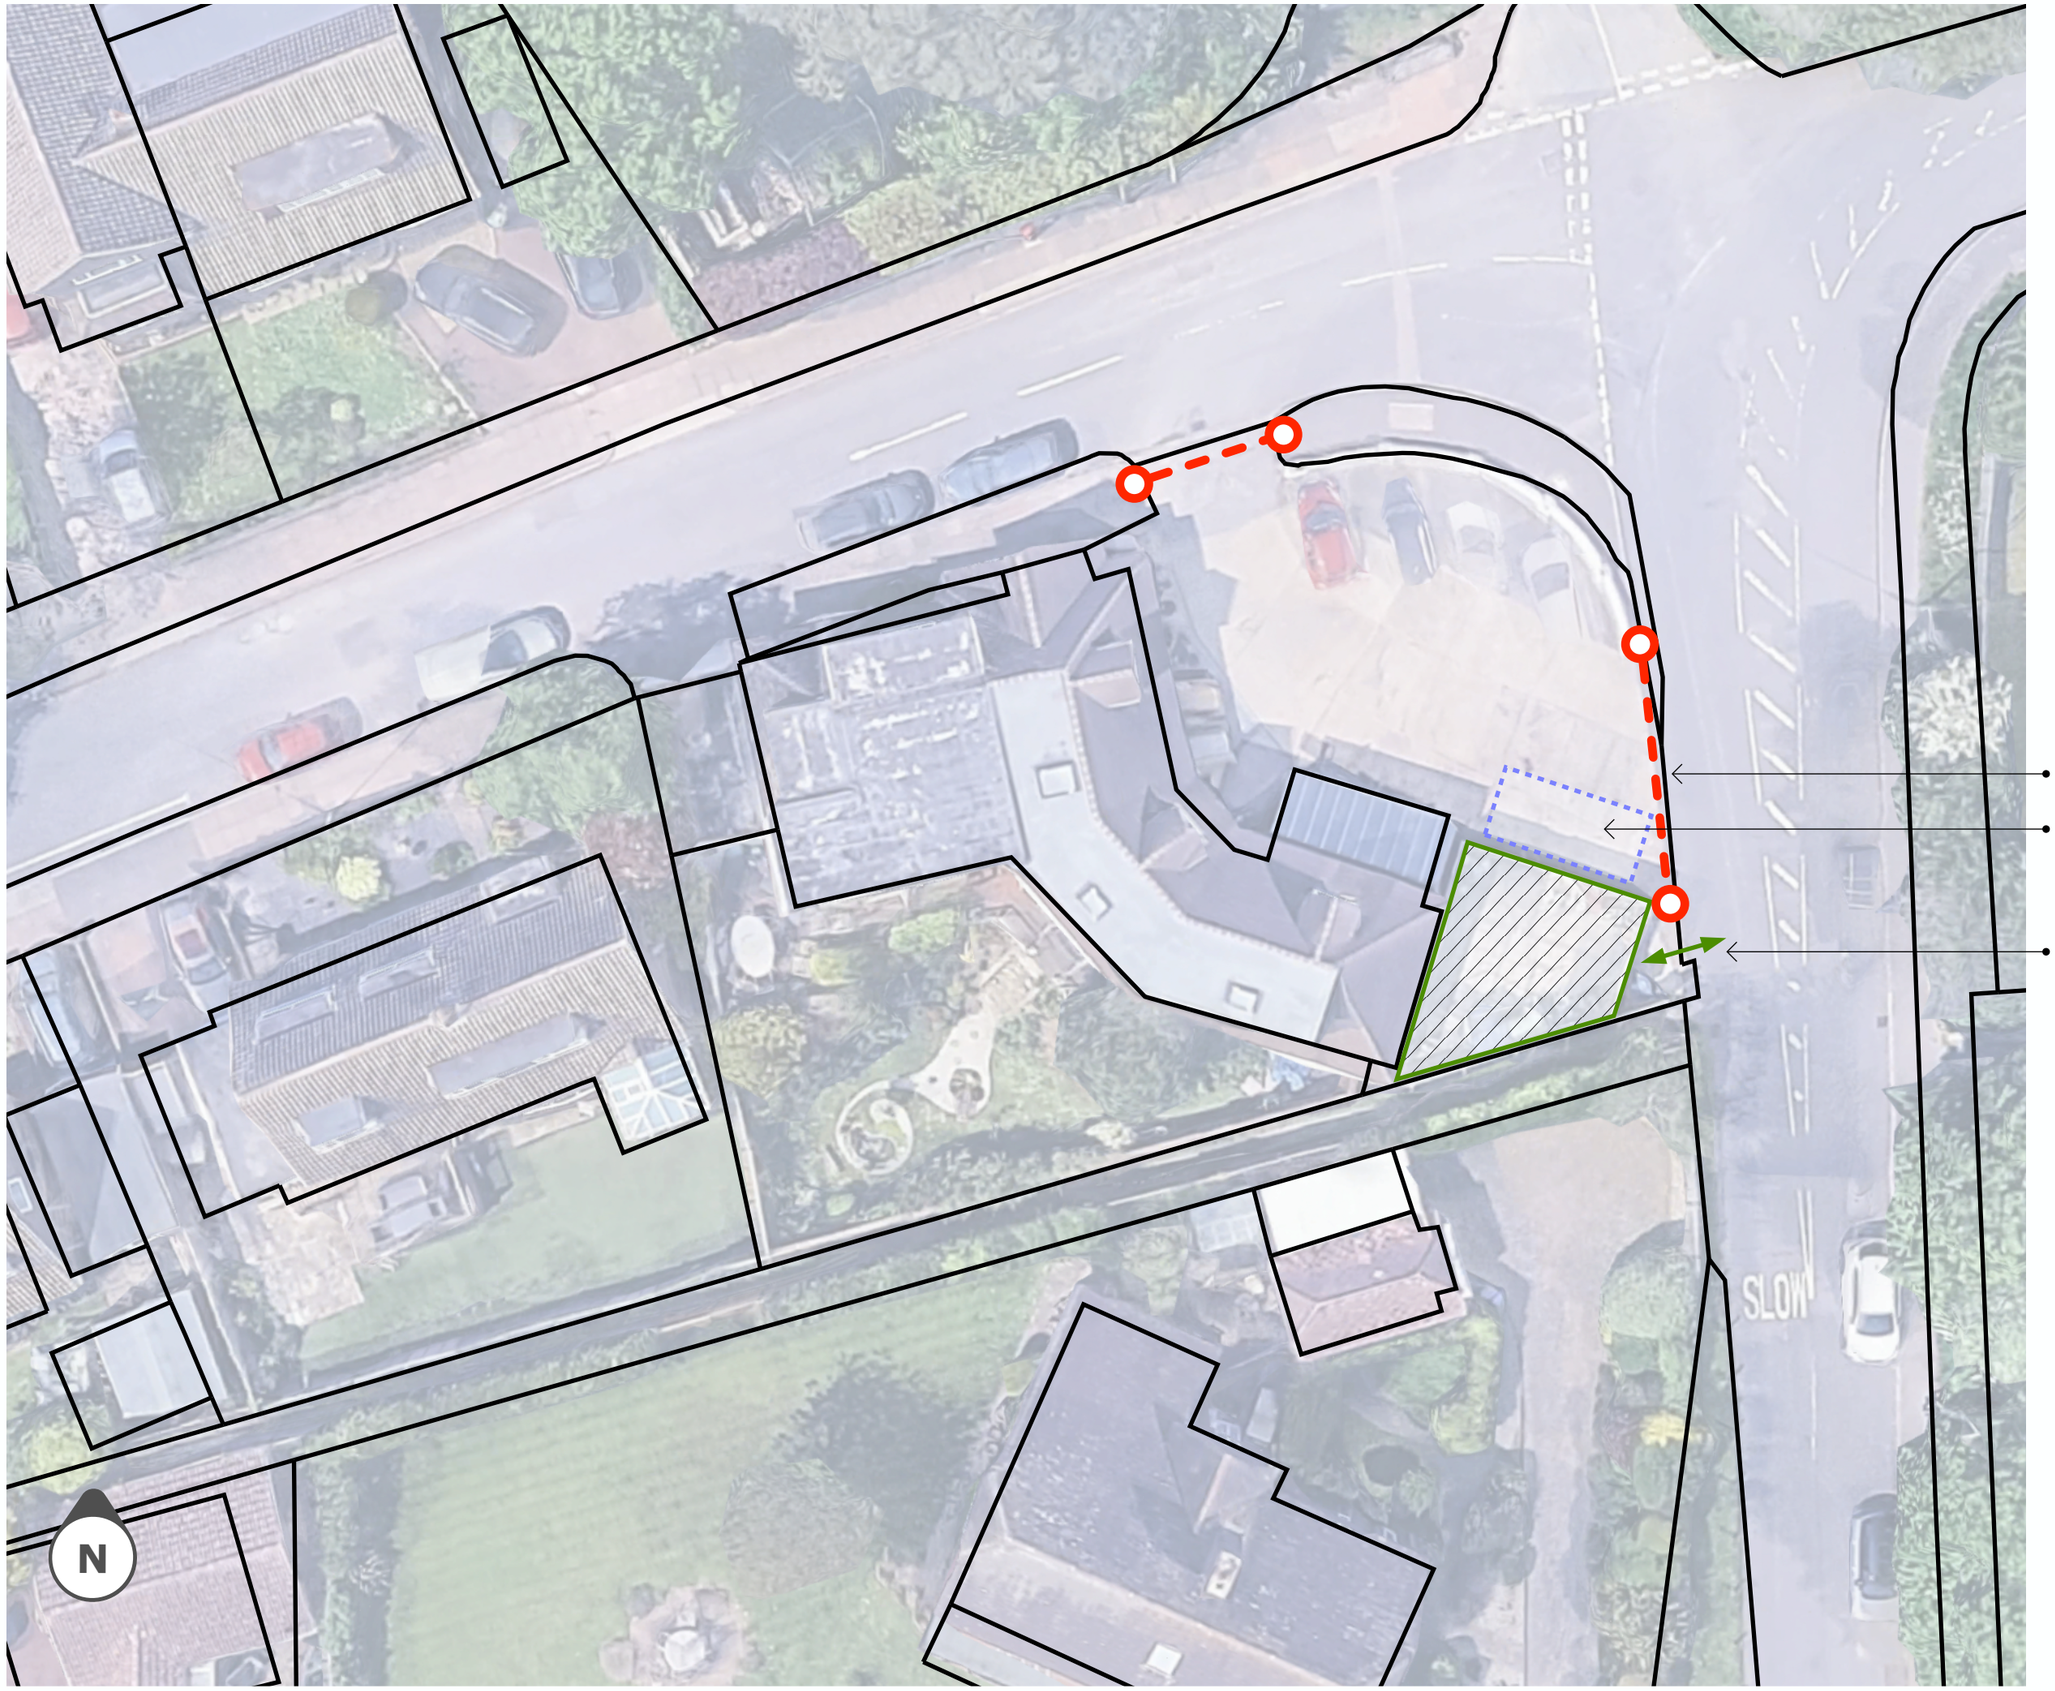


Drawings issued for specified purposes only. Do not scale from this drawing unless for the purpose of Local Authority assessment. All dimensions to be confirmed on site

three

CLIENT
Mr C Baxter

ISSUE
Planning

RE-ISSUE
-

PROJECT NO.
3D25-RFR

PROJECT
Refreshment Rooms

DESCRIPTION
Site Parking & Access
Proposed

P

10