# CR.04

PROPOSED FLOOR PLANS

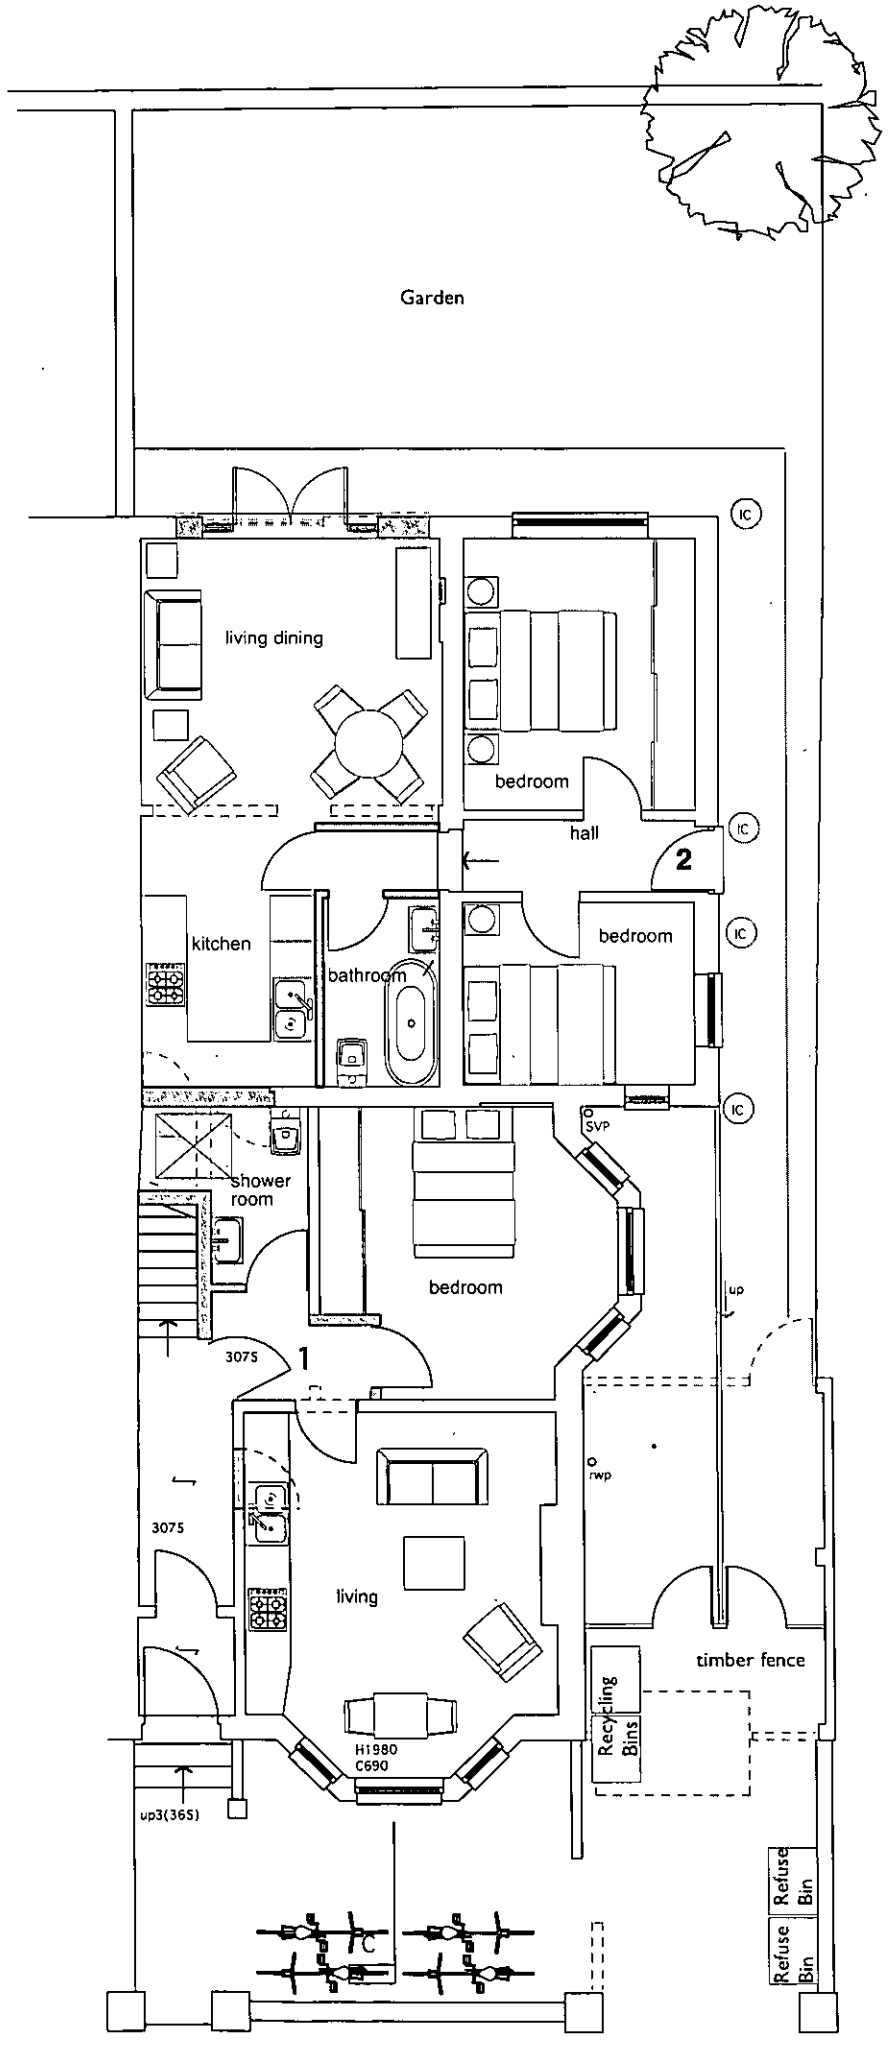


GROUND FLOOR PLAN

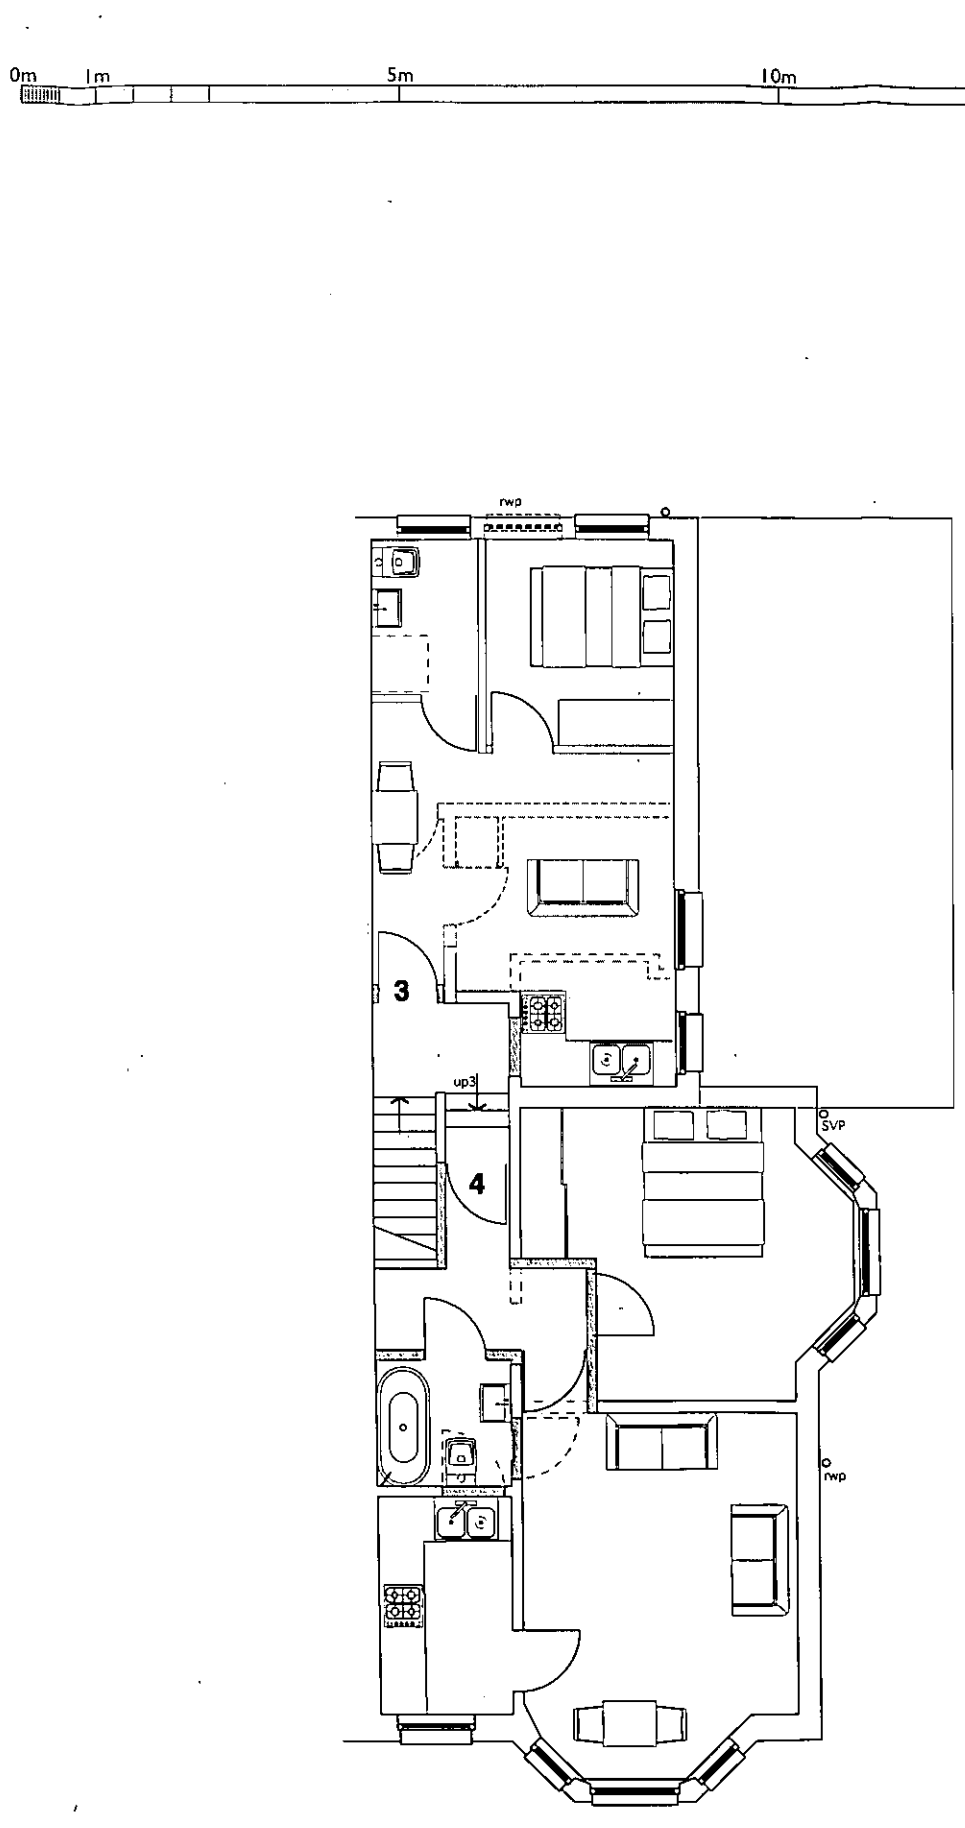


FIRST FLOOR PLAN

T.P. OFFICE COPY

REVISED PLAN
BOROUGH OF WORTHING
DEPOSITED 15/7/11
TP. REF. No.
WB/ 11 /0215/FUL

ALAN PHILLIPS
Architecture

1919

1:100 @ A3 February 2011 EP

44 Christchurch Road
Worthing

10 South Street
Portslade
Brighton
BN41 2LE

t. +44 (0) 1273 411 450
m. +44 (0) 7973 899 246

e. alan@alanphillipsarchitects.co.uk