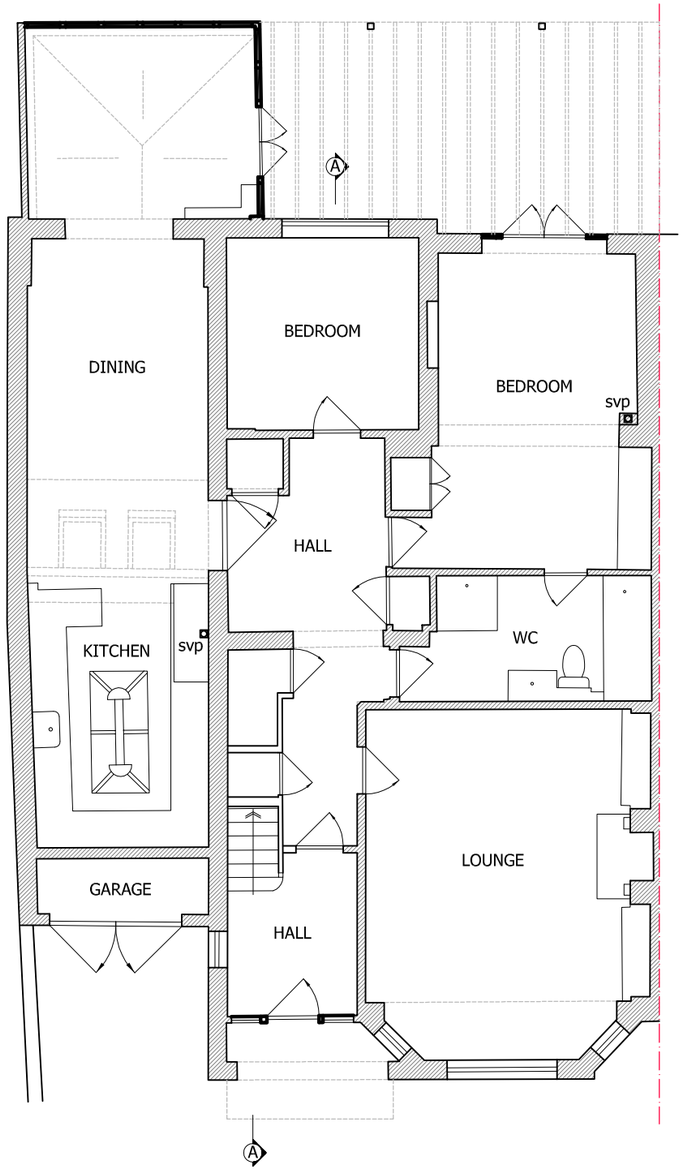

EXISTING GROUND FLOOR PLAN

scale 1:100

GIA:135.8m²

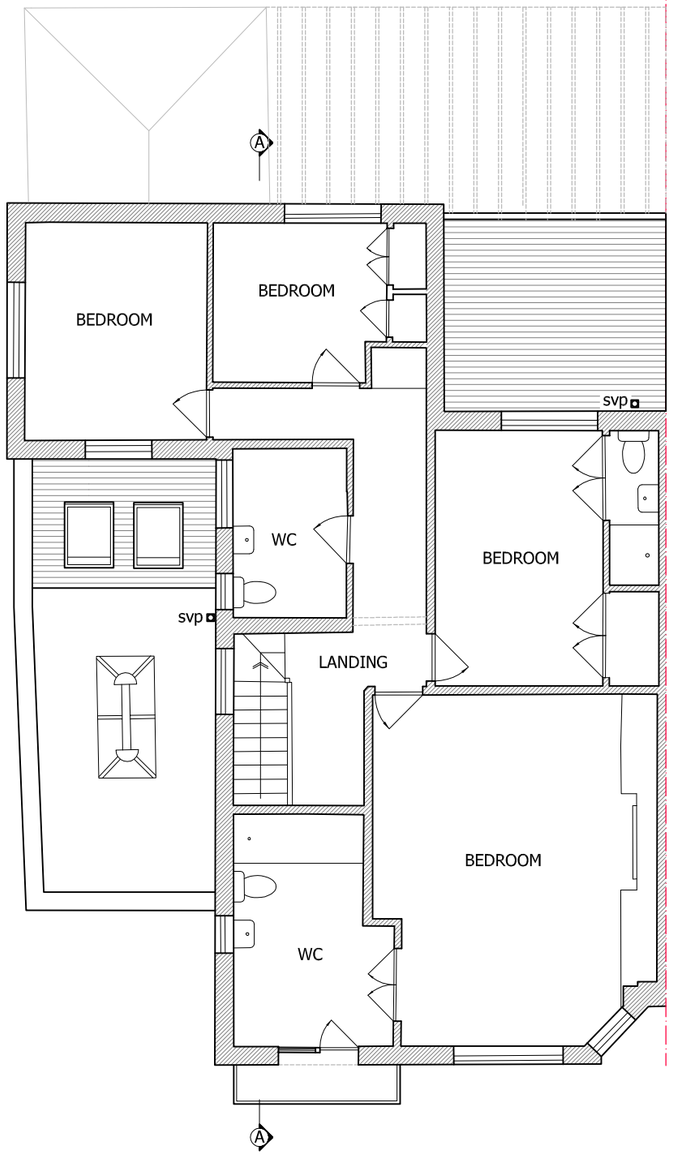

EXISTING FIRST FLOOR PLAN

scale 1:100

GIA:91.4m²

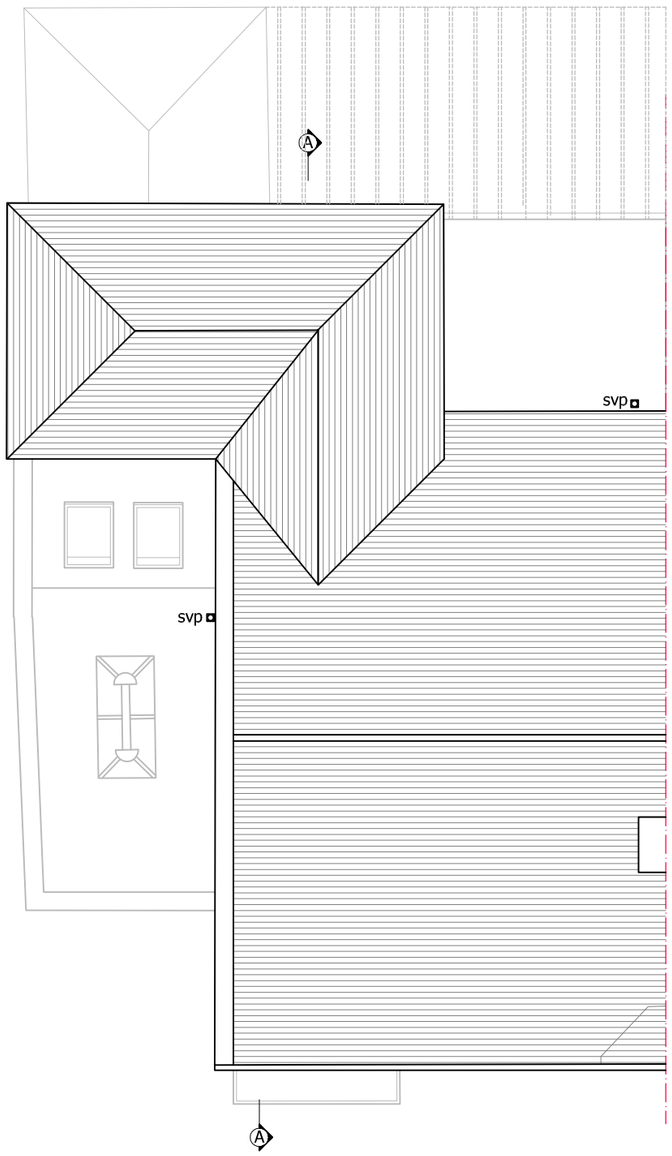

EXISTING ROOF PLAN

scale 1:100

0 1 2 3 4 5 6 7 8 9 10m 1:100

LINEAR SCALE

CADGUYS ARCHITECTURAL SERVICES

15-17 Middle Street,
Brighton, BN1 1AL
T: 0751 20 90 919
E: Sonny@cadguys.co.uk
W: www.cadguys.co.uk

CAD GUYS
07512090919
www.cadguys.co.uk
cadguys@mail.com

Project: 81 HEENE ROAD, WORTHING, BN11 4PP

Drawing Title: Existing Plans

Date	Scale	Project No.	Drawing No.	Drawn by/Checked by
JULY-2023	1:100/A3	CG-252	PL/02	SM

Rev	Date	Details
A	110423	Initial Planning drawings sent out for review
B	260723	Pergola added

Dimensions to be verified on site by contractor prior to commencement of work

This is the copyright of the practice and may not be reproduced in part or in whole without the prior written consent of the practice.