EXISTING FRONT (EAST) ELEVATION
scale 1:100



EXISTING SIDE (SOUTH) ELEVATION
scale 1:100



EXISTING REAR (WEST) ELEVATION
scale 1:100



EXISTING SIDE (NORTH) ELEVATION/SECTION
scale 1:100

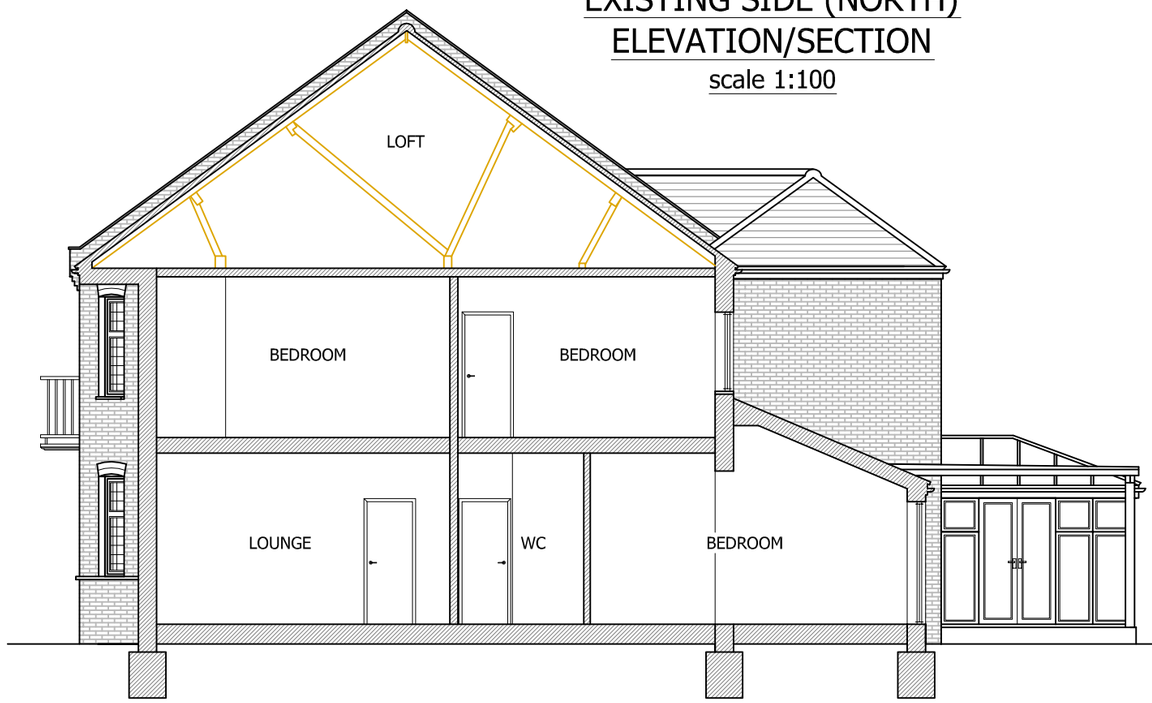



CADGUYS ARCHITECTURAL SERVICES

15-17 Middle Street,
Brighton, BN1 1AL
T: 0751 20 90 919
E: Sonny@cadguys.co.uk
W: www.cadguys.co.uk

CAD GUYS
07512090919
www.cadguys.co.uk
cadguys@mail.com

Project: 81 HEENE ROAD, WORTHING, BN11 4PP

Drawing Title: Existing Elevations

Date	Scale	Project No.	Drawing No.	Drawn by/Checked by
APR-2022	1:100/A3	CG-252	PL/03	SM

Rev	Date	Details
A	110423	Initial Planning drawings sent out for review
B	270423	Revisions for Validation
C	260723	Pergola added

Dimensions to be verified on site by contractor prior to commencement of work

This is the copyright of the practice and may not be reproduced in part or in whole without the prior written consent of the practice.