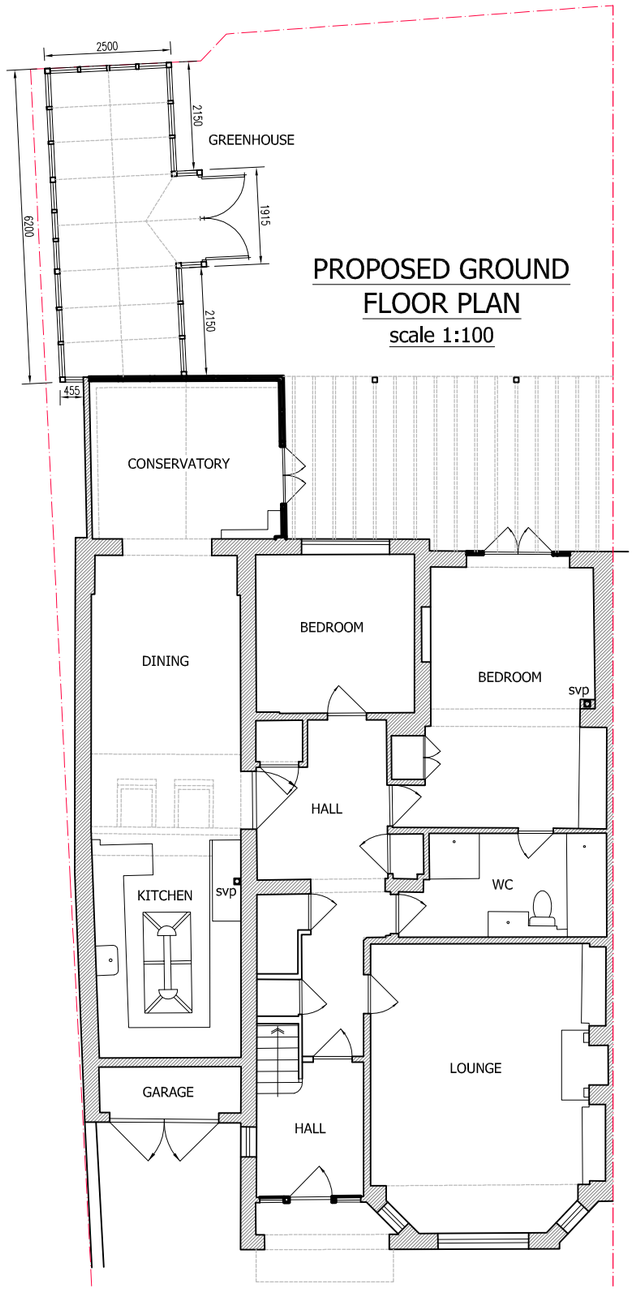

PROPOSED GROUND FLOOR PLAN
scale 1:100

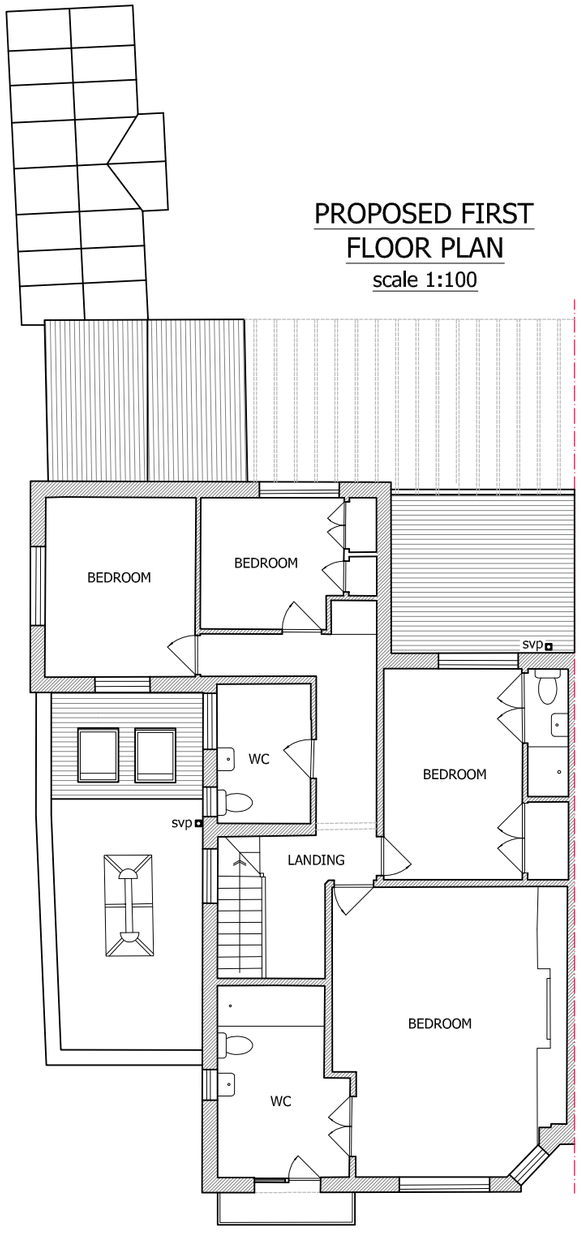

PROPOSED FIRST FLOOR PLAN
scale 1:100



CADGUYS ARCHITECTURAL SERVICES

15-17 Middle Street,
Brighton, BN1 1AL
T: 0751 20 90 919
E: Sonny@cadguys.co.uk
W: www.cadguys.co.uk

CAD GUYS
07512090919
www.cadguys.co.uk
cadguys@mail.com

Project	Drawing Title	Date	Scale	Project No.	Drawing No.	Drawn by/Checked by
81 HEENE ROAD, WORTHING, BN11 4PP	Proposed Plans	JUL-2023	1:100/A3	CG-252	PL/04	SM

Rev	Date	Details
A	110423	Initial Planning drawings sent out for review
B	100723	Minor amendment
C	260723	Pergola added

Dimensions to be verified on site by contractor prior to commencement of work

This is the copyright of the practice and may not be reproduced in part or in whole without the prior written consent of the practice.