

PROPOSED FRONT (EAST) ELEVATION
scale 1:100

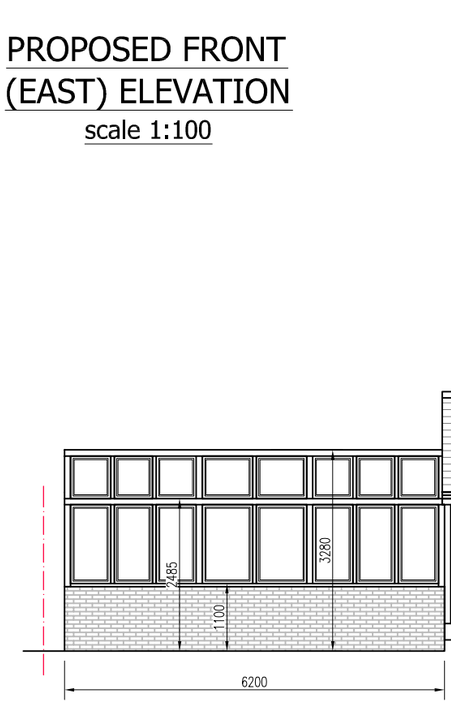

PROPOSED SIDE (SOUTH) ELEVATION
scale 1:100



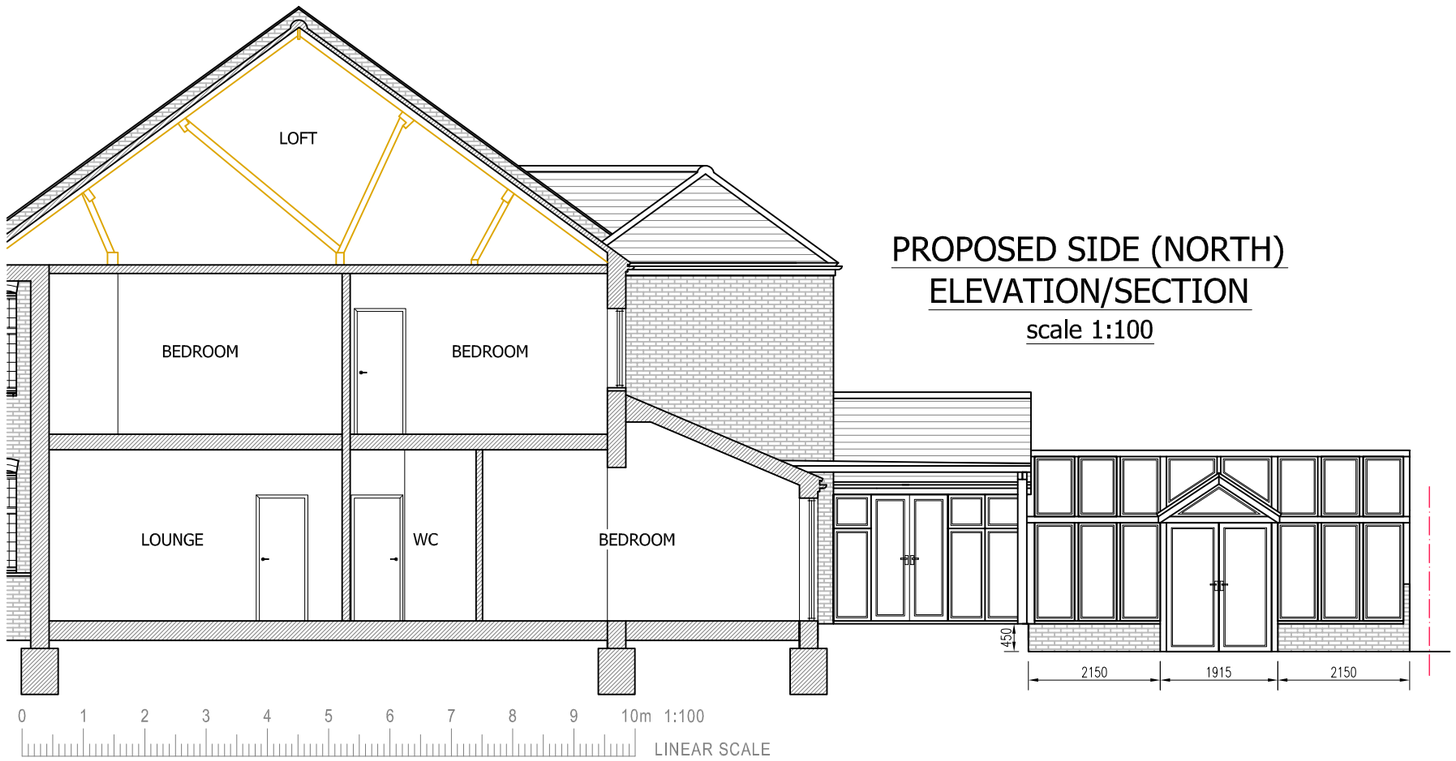

PROPOSED SIDE (NORTH) ELEVATION/SECTION
scale 1:100

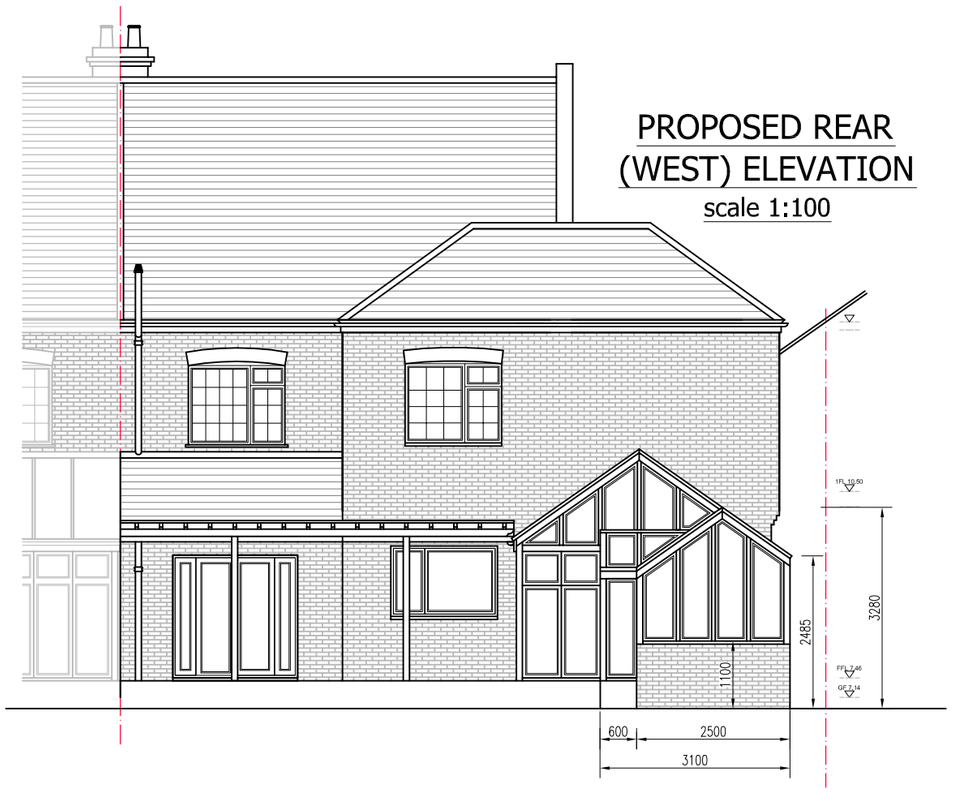

PROPOSED REAR (WEST) ELEVATION
scale 1:100

CADGUYS ARCHITECTURAL SERVICES

15-17 Middle Street,
Brighton, BN1 1AL
T: 0751 20 90 919
E: Sonny@cadguys.co.uk
W: www.cadguys.co.uk

CAD GUYS
07512090919
www.cadguys.co.uk
cadguys@mail.com

Project	81 HEENE ROAD, WORTHING, BN11 4PP
Drawing Title	Proposed Elevations
Date	JUL-2023
Scale	1:100/A3
Project No.	CG-252
Drawing No.	PL/05
Drawn by/Checked by	SM

Rev	Date	Details
A	110423	Initial Planning drawings sent out for review
B	270423	Revisions for Validation
C	100723	Minor amendment
D	260723	Pergola added

Dimensions to be verified on site by contractor prior to commencement of work

This is the copyright of the practice and may not be reproduced in part or in whole without the prior written consent of the practice.