


THIS DRAWING TO BE READ IN CONJUNCTION WITH
STRUCTURAL ENGINEERS DETAILS & CALCULATIONS




GENERAL NOTES
Figured dimensions to take precedence over scaled dimensions. The contractor is to verify all dimensions on site before commencing any works. All dimensions are for main structural components and not finished sizes.
Any discrepancies whatsoever to be brought to the attention of the client immediately.
This drawing to be read in conjunction with structural engineers details and calculations.
The copyright of this drawing is reserved and must not be disclosed without authority.
This design drawing is for planning permission only and not construction purposes.

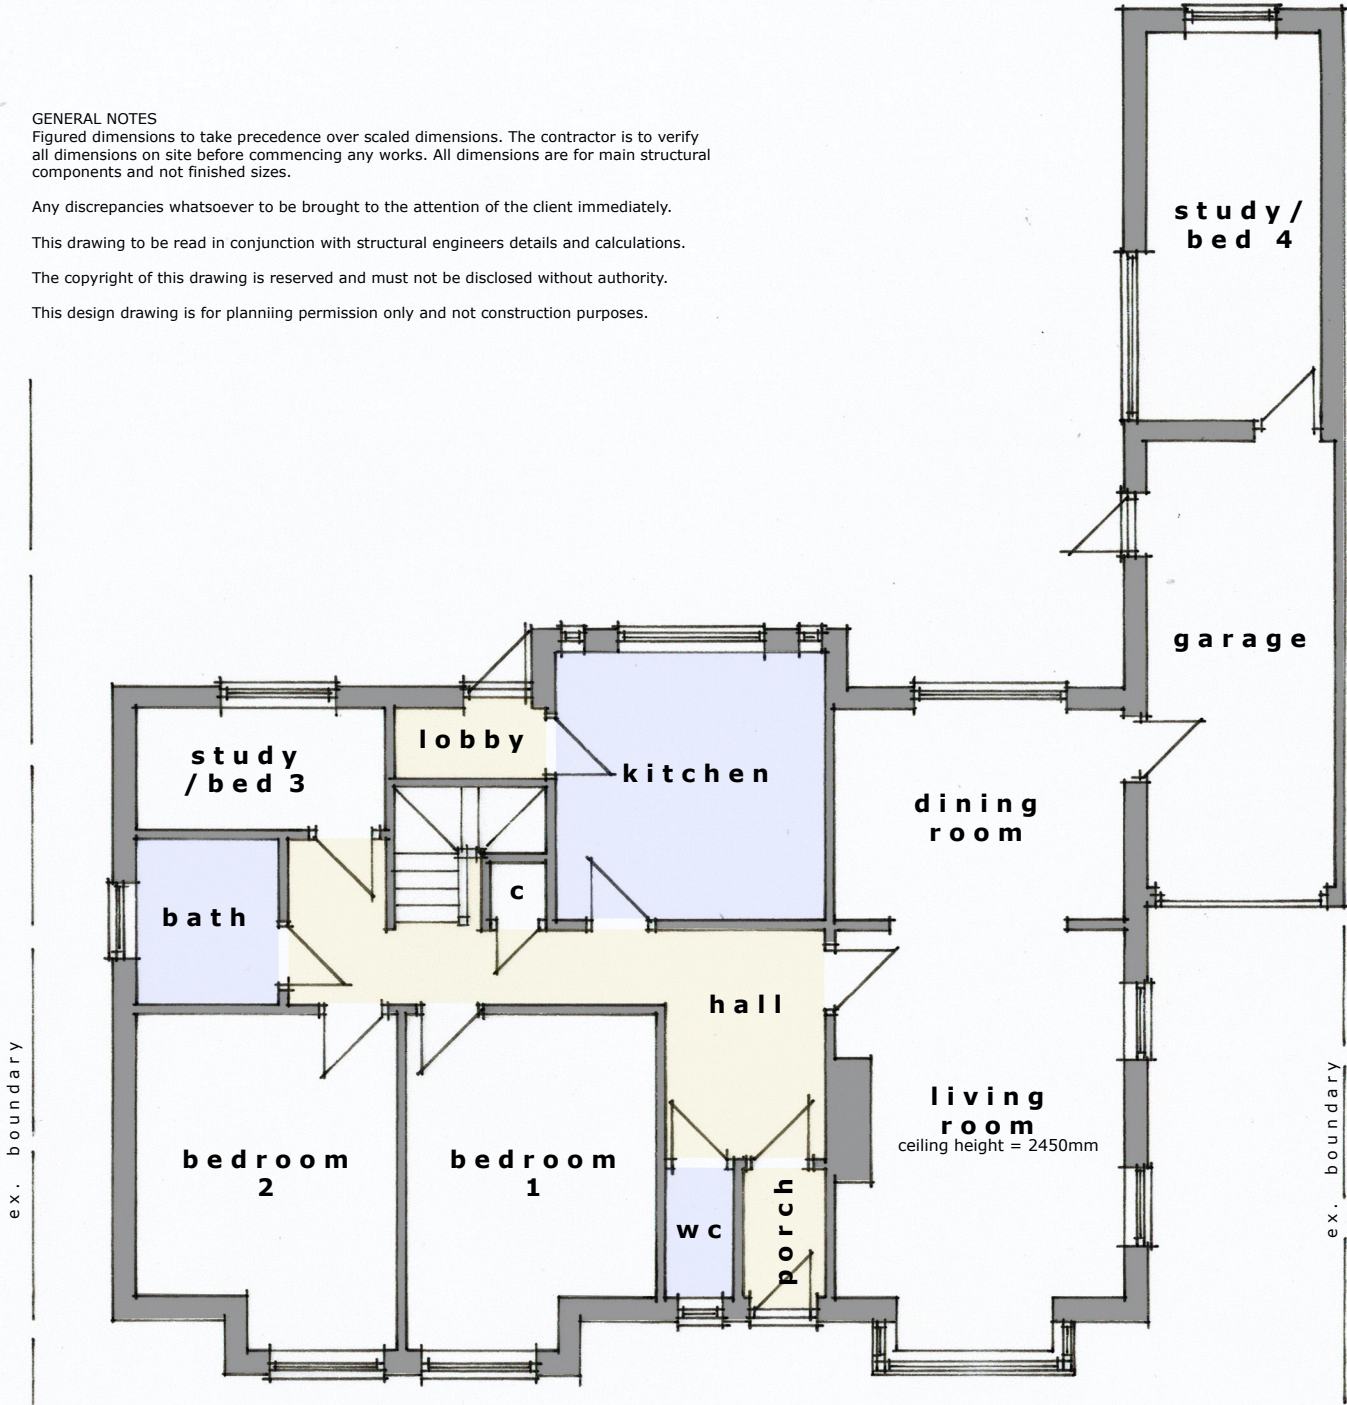

GROUND FLOOR PLAN 1:100 @ A3 / 1:50 @ A1



ROOF PLAN
1:250

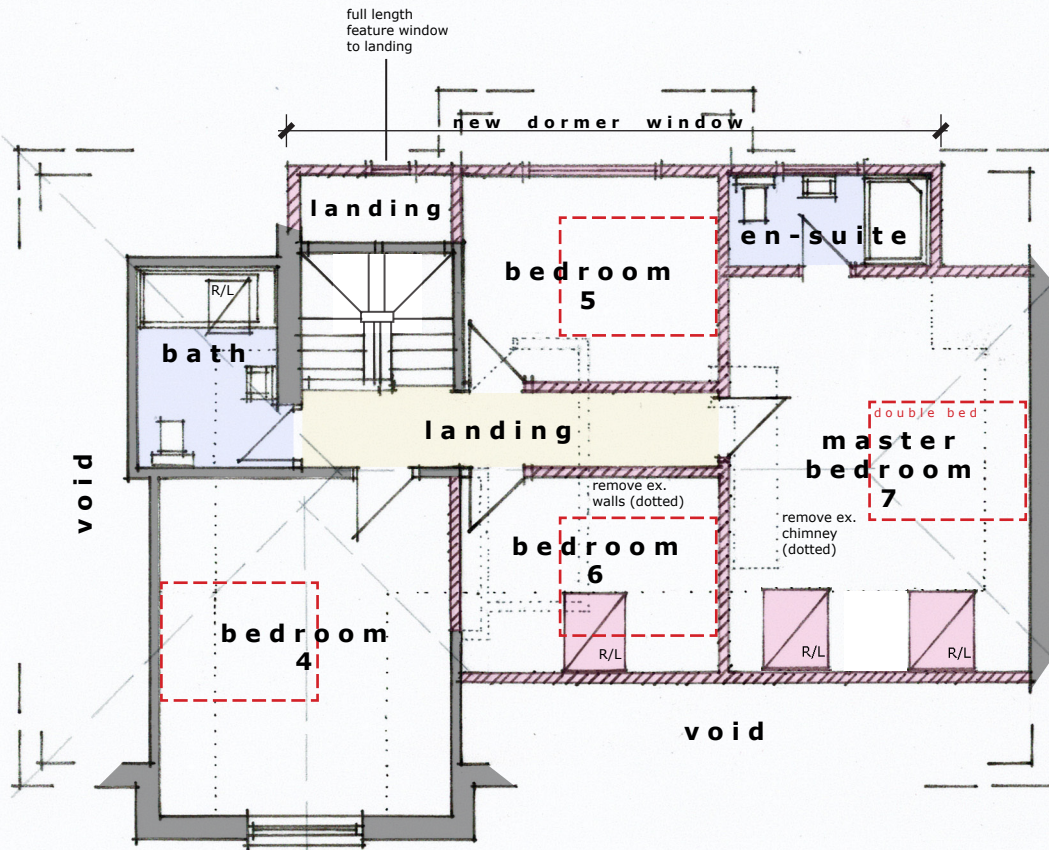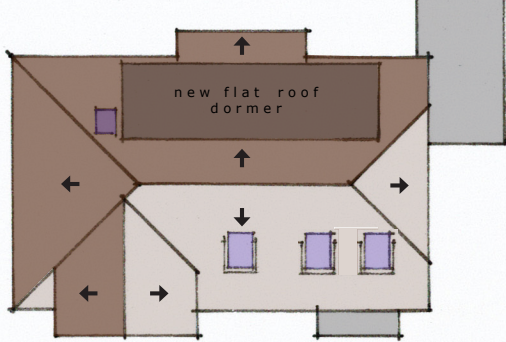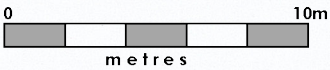

1st FLOOR PLAN

WESTCROFT, GORING STREET, WORTHING
Proposals 03
Sept 2026

WAYNE GANDER MCIAAT
Chartered Architectural Technologist
98 Durrington Lane
WORTHING
West Sussex
BN13 2RQ
M - 07808 887896
E - waynegander08@gmail.com