Proposed

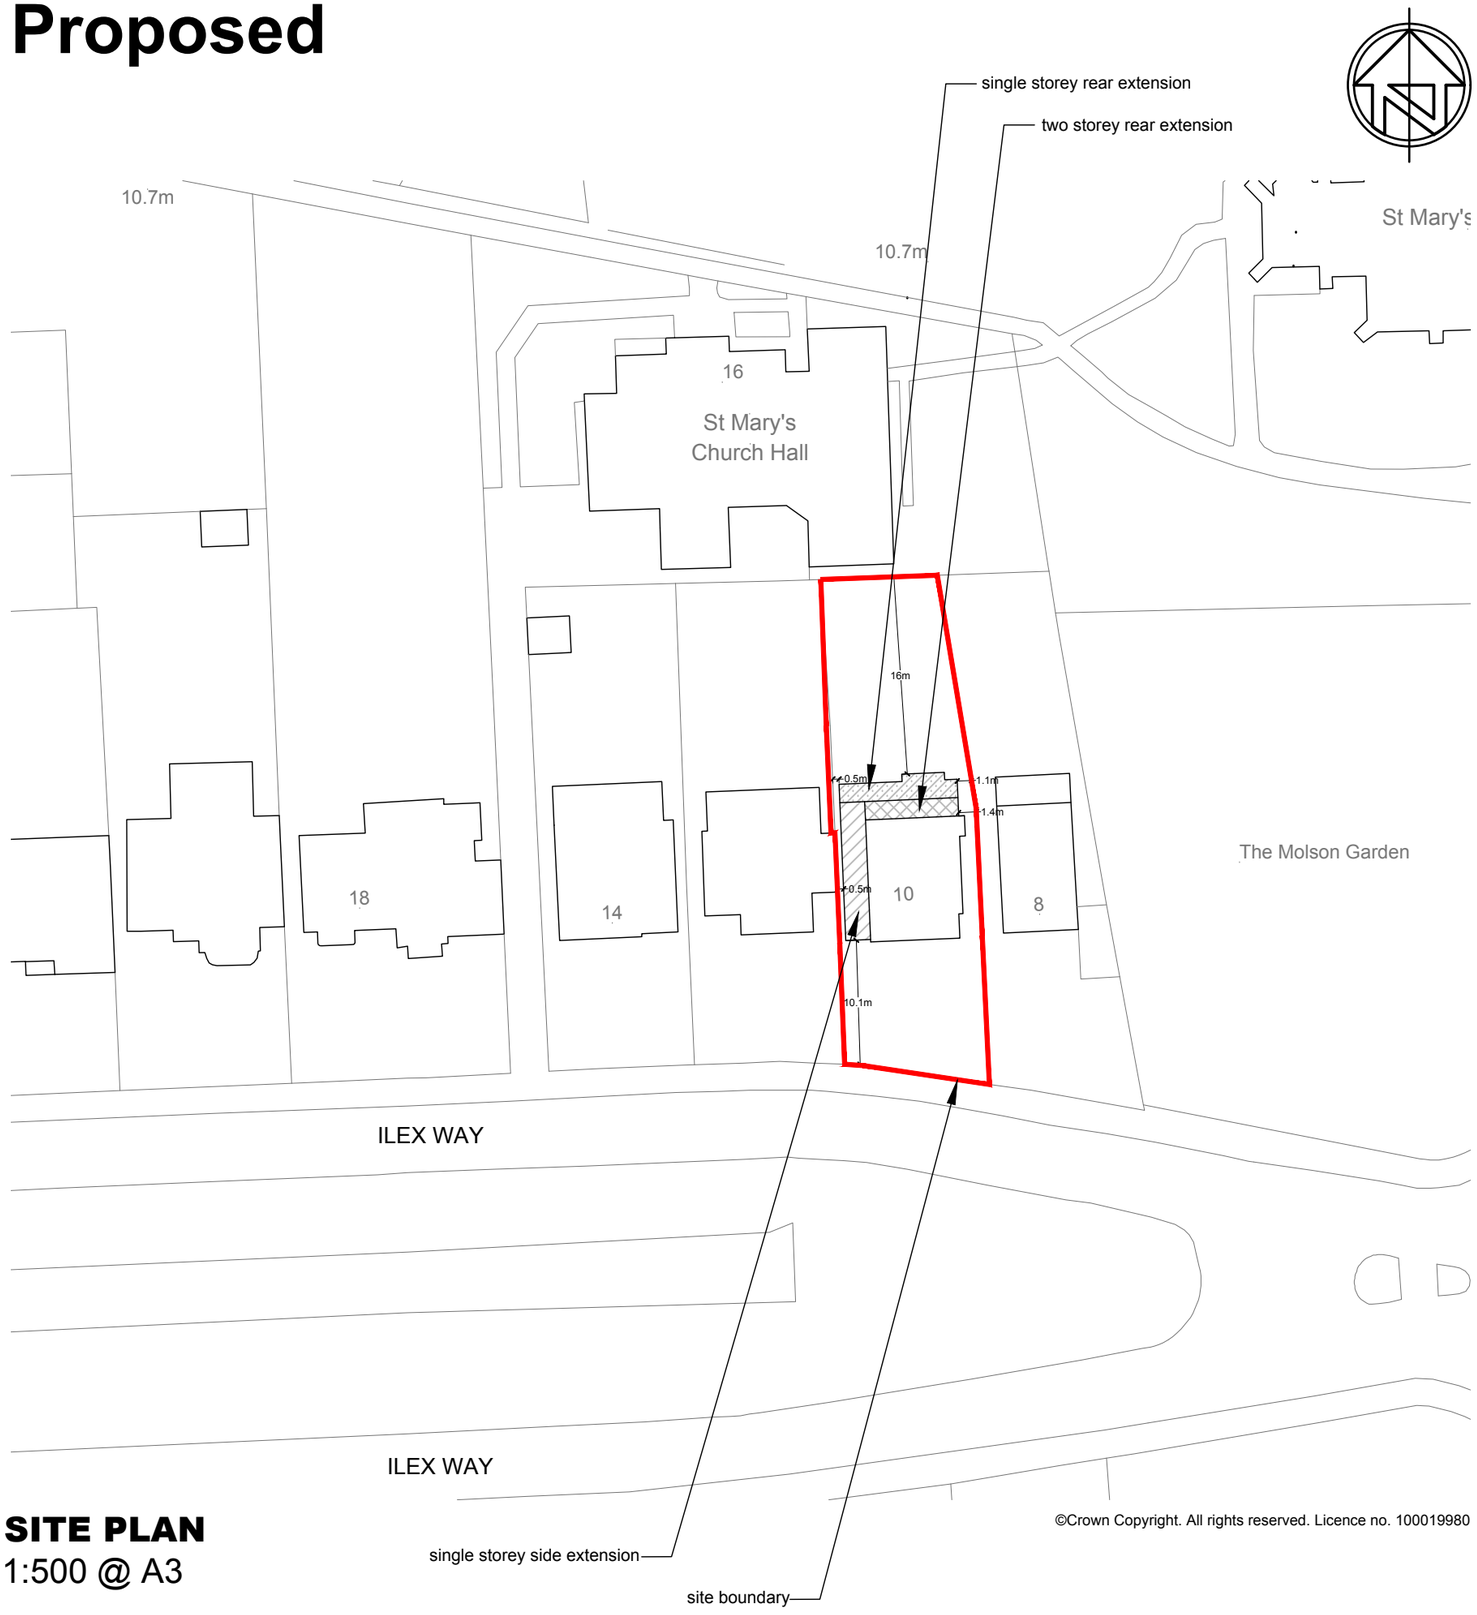

©Crown Copyright. All rights reserved. Licence no. 100019980

SITE PLAN
1:500 @ A3

SCALE BAR 1:500
0 10 20 50

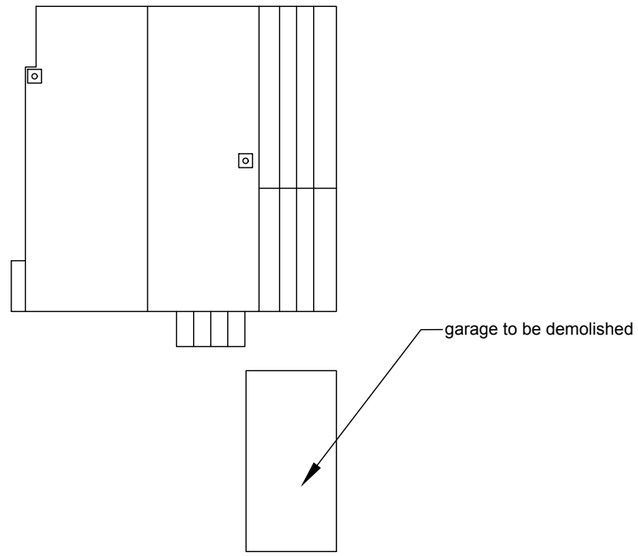

Existing Roof Plan
1:200 @ A3

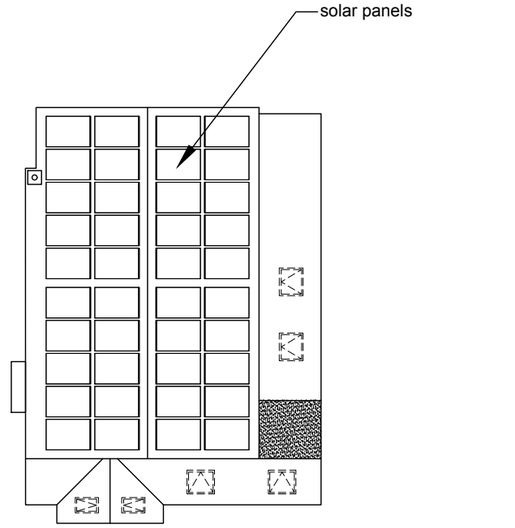

Proposed Roof Plan
1:200 @ A3

SCALE BAR 1:200
0 5 10 15

© nat-design, all rights reserved. Use figured dimensions only. All dimensions are to be checked on site before any work is carried out. Please contact the Architect immediately regarding any discrepancies discovered on site.

Rev.	Notes	Date
A	Amendments	23.09.26

NAT DESIGN
ARCHITECTURAL SERVICES
M: 07599199759
E: info@nat-design.co.uk
www.nat-design.co.uk

Project
10 Ilex Way,
Worthing,
BN12 4UZ

Drawing
Proposed Site Plan
& Roof Plans

Drawn By	Scale
NSE	as shown
Date	Revision
May 2026	A

Drawing No.
2053 -DPA - 02