PROPOSED



South Elev Scale 1:100 @ A3

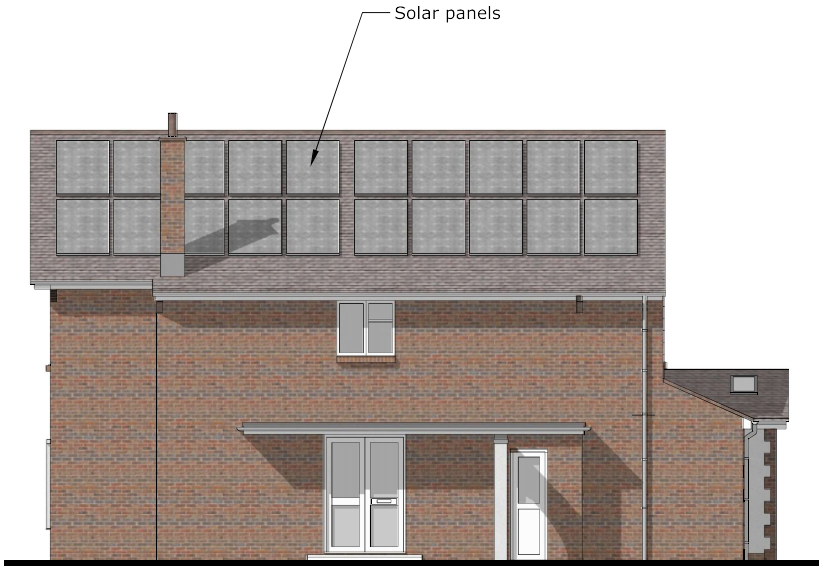

East Elev Scale 1:100 @ A3



North Elev Scale 1:100 @ A3

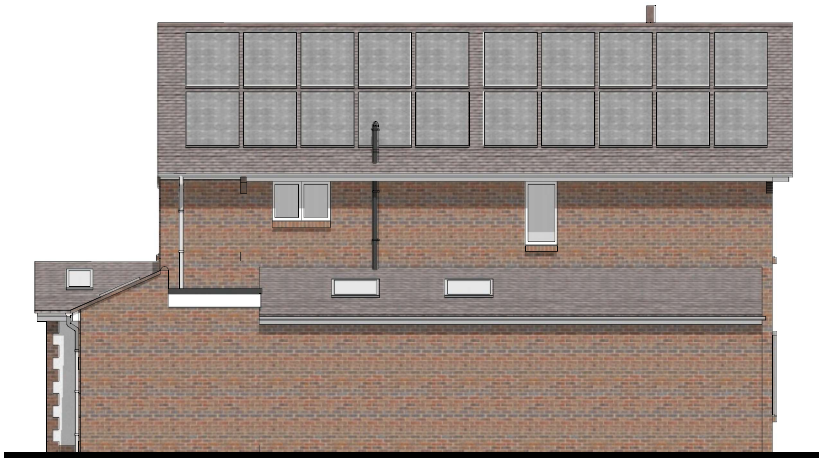

West Elev Scale 1:100 @ A3

Scale 1:100 @ A3

0m 1m 2m 3m 4m 5m 10m

© nat-design, all rights reserved. Use figured dimensions only. All dimensions are to be checked on site before any work is carried out. Please contact the Architect immediately regarding any discrepancies discovered on site.

Rev	Notes	Date
B	Amendments	23.09.26
A	Amendments	28.08.26

NAT DESIGN
ARCHITECTURAL SERVICES
M: 07599199759
E: info@nat-design.co.uk
www.nat-design.co.uk

Project:

10 Ilex Way,
Worthing.
BN12 4UZ

Drawing:

Proposed Elevations

Drawn by	Scale
NSE	as shown
Date	Revision
June 2026	A

Drawing
2053 - DPA - 06