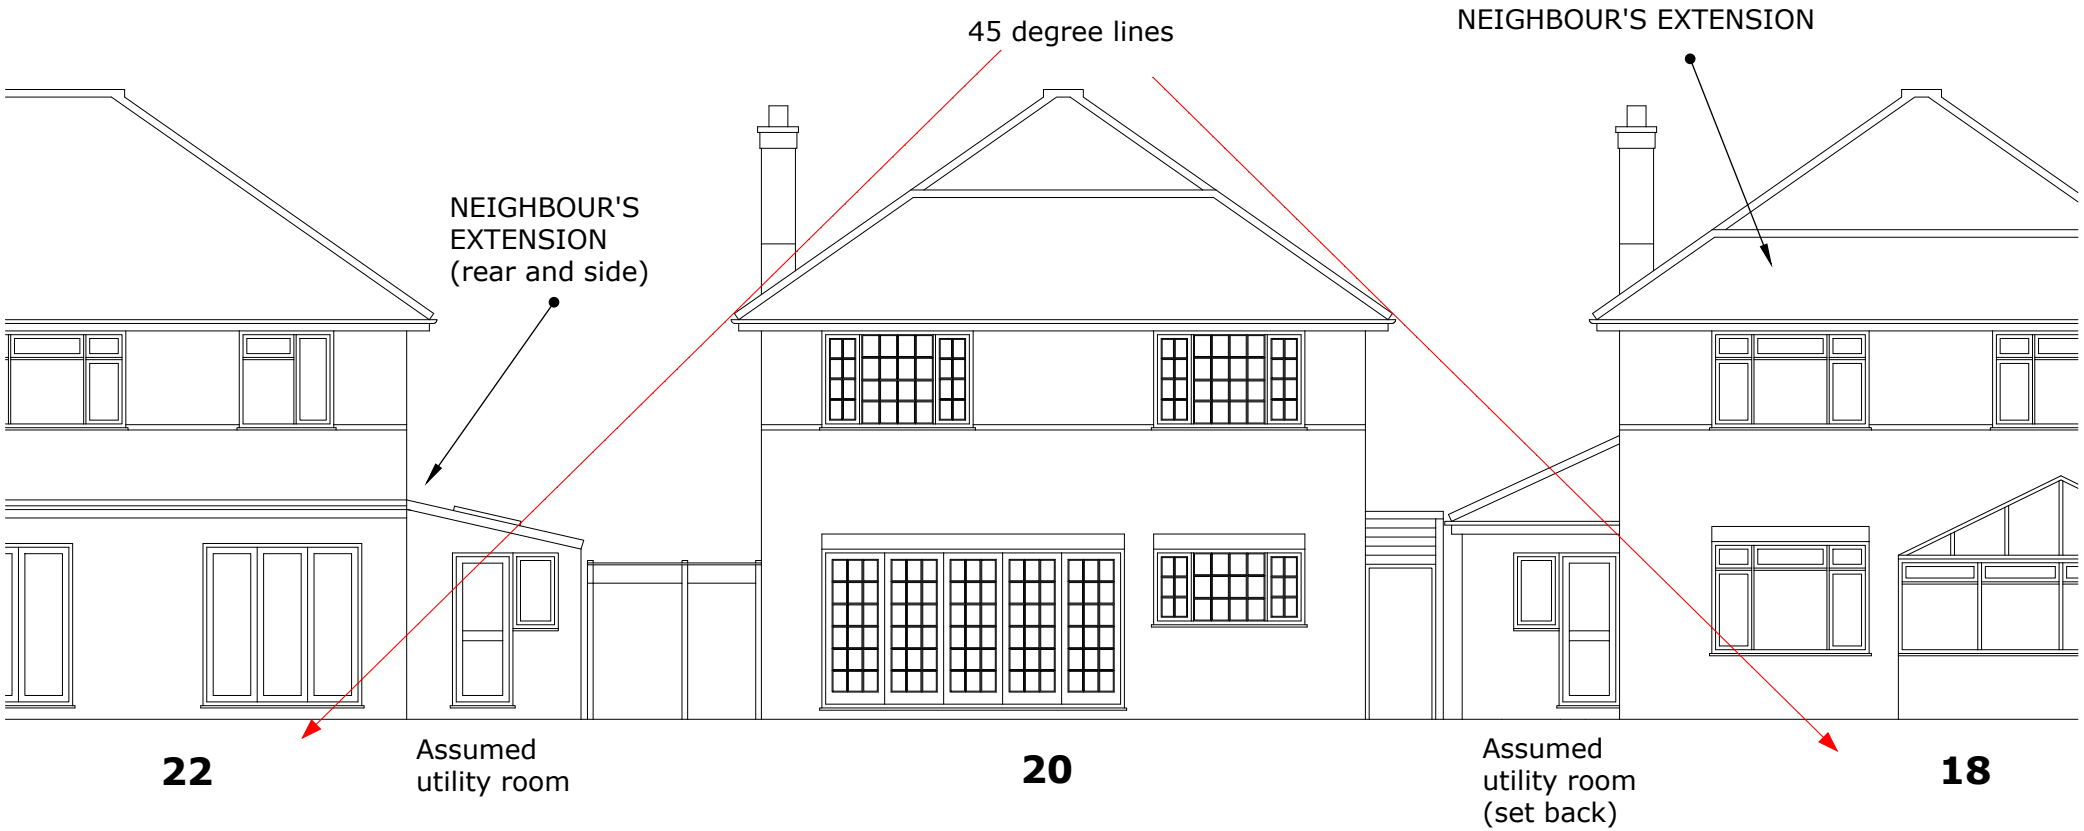


20 ADVERSANE ROAD,
WORTHING,
WEST SUSSEX,
BN14 7QH

SCALE 1:100 @ A4
DRWG No: DS/ MA10/ 06
DATE: 19/ 08/ 2026

deadspace DESIGNS