Scale 1:100

0 1 2 3 4 5 6 7 8 9 10 Metres

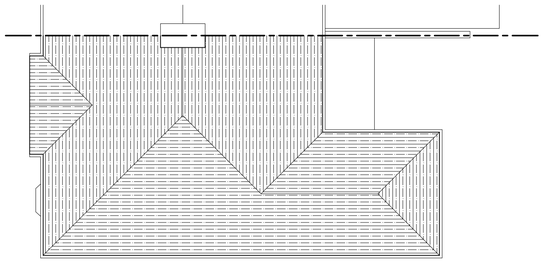

Roof Plan
Scale 1:100

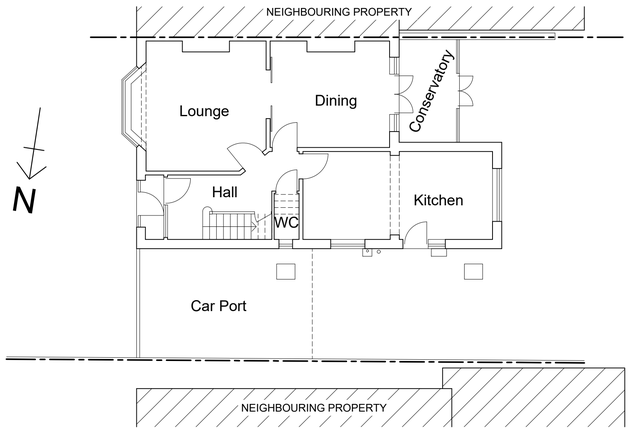

Ground Floor Plan
Scale 1:100



Front (east) Elevation
Scale 1:100



Side (north) Elevation
Scale 1:100



Rear (west) Elevation
Scale 1:100

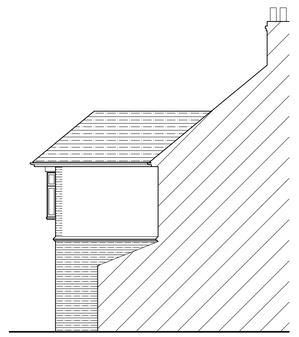

Side (south) Elevation (part)
Scale 1:100

Rev:	Description:	Date:
B	North arrow & scale bar added.	27.11.24
A	Roof plan & south elevation added.	22.10.24

HORIZON DESIGN
ARCHITECTURAL TECHNOLOGY

Horizon Design Limited
4 High View
Worthing BN13 3DQ
01903 205868
info@horizon-design.co.uk www.horizon-design.co.uk

Client:
Mr McCallion

Project:
49 Forest Road
Worthing
West Sussex
BN14 9LW

Drawing title:
Existing Floor Plan, Roof Plan & Elevations.

Scale:
1:100 @ A1

Date: 23.09.24
Drawn: KWF

Drawing number: 3177-01
Revision: B