

Roof Plan
Scale 1:100

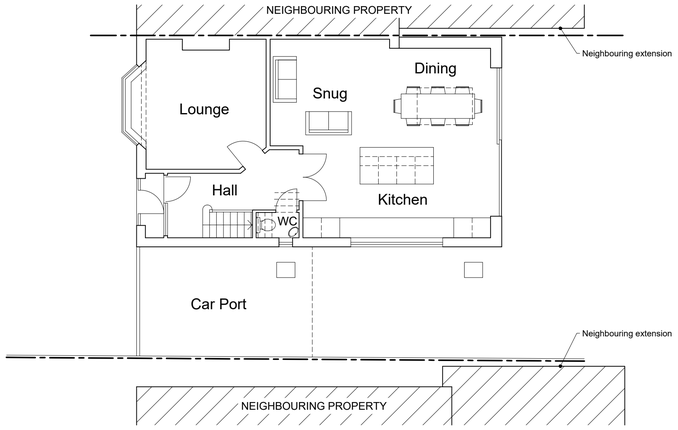

Ground Floor Plan
Scale 1:100

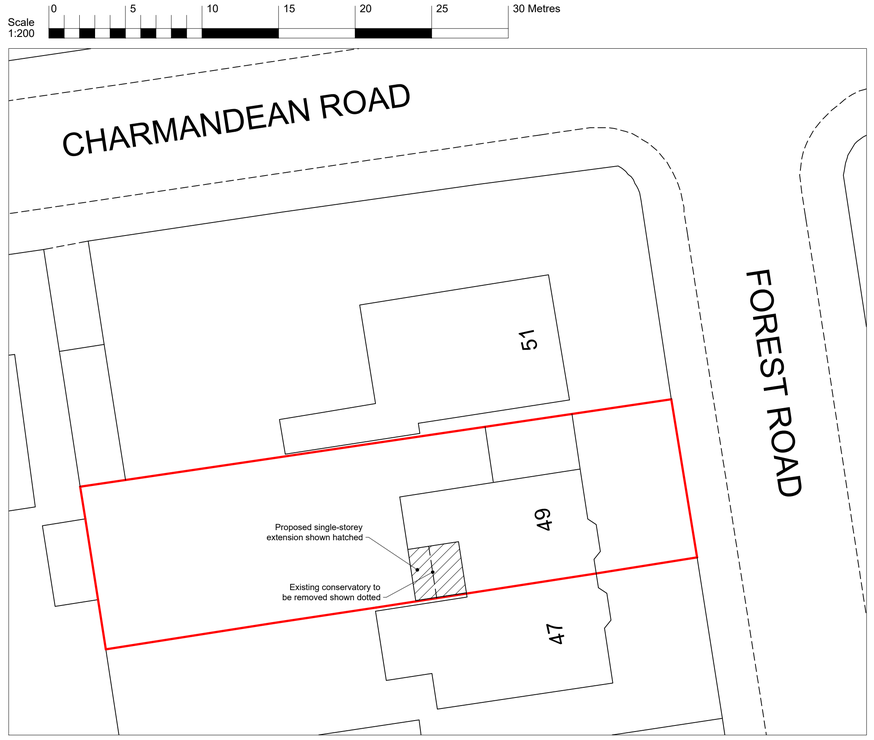

Block Plan
Scale 1:200

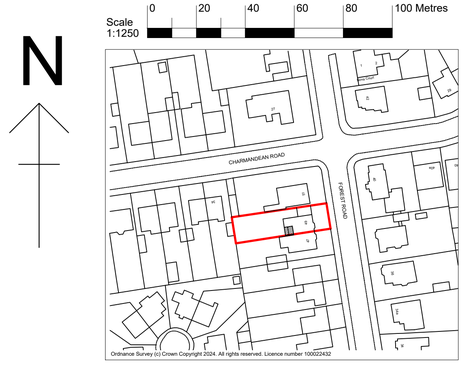

Location Plan
Scale 1:1250



Front (east) Elevation
Scale 1:100

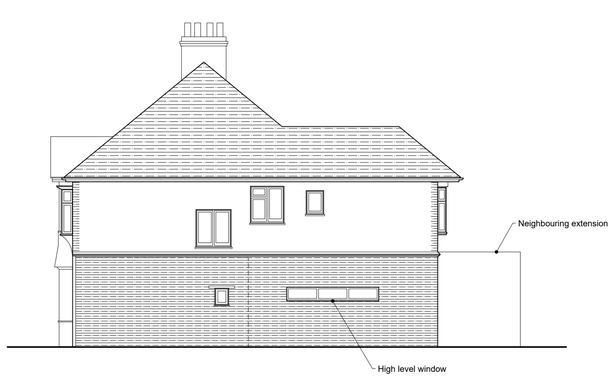

Side (north) Elevation
Scale 1:100

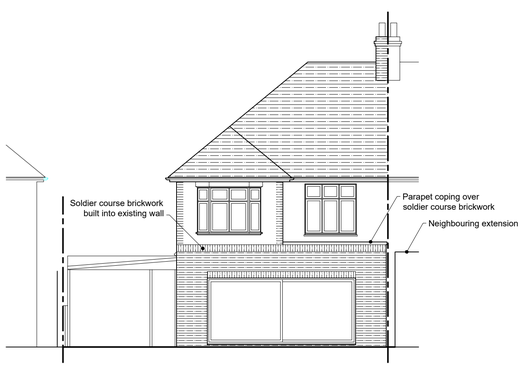

Rear (west) Elevation
Scale 1:100

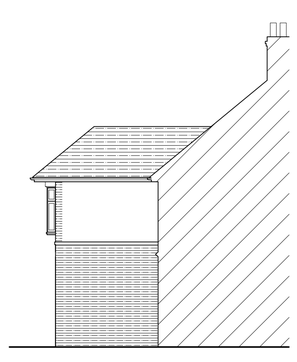

Side (south) Elevation (part)
Scale 1:100

Rev:	Description:	Date:
C	Section removed, location & block plans added.	05.11.24
B	Option 2 selected, internal wall removed, side window added.	22.10.24
A	WC moved, wall reinstated.	24.09.24

HORIZON DESIGN
ARCHITECTURAL TECHNOLOGY
Horizon Design Limited
4 High View
Worthing BN13 3DQ
01903 205868
info@horizon-design.co.uk www.horizon-design.co.uk

Client:
Mr McCallion

Project:
Extension & Alterations to:
49 Forest Road
Worthing
West Sussex
BN14 9LW

Drawing title:
Proposed Floor Plan, Roof Plan, Elevations, Location & Block Plan.

Scale:
1:100 / 1:1250 / 1:200 @ A1

Date: 23.09.24
Drawn: KWF

Drawing number: 3177-02
Revision: C