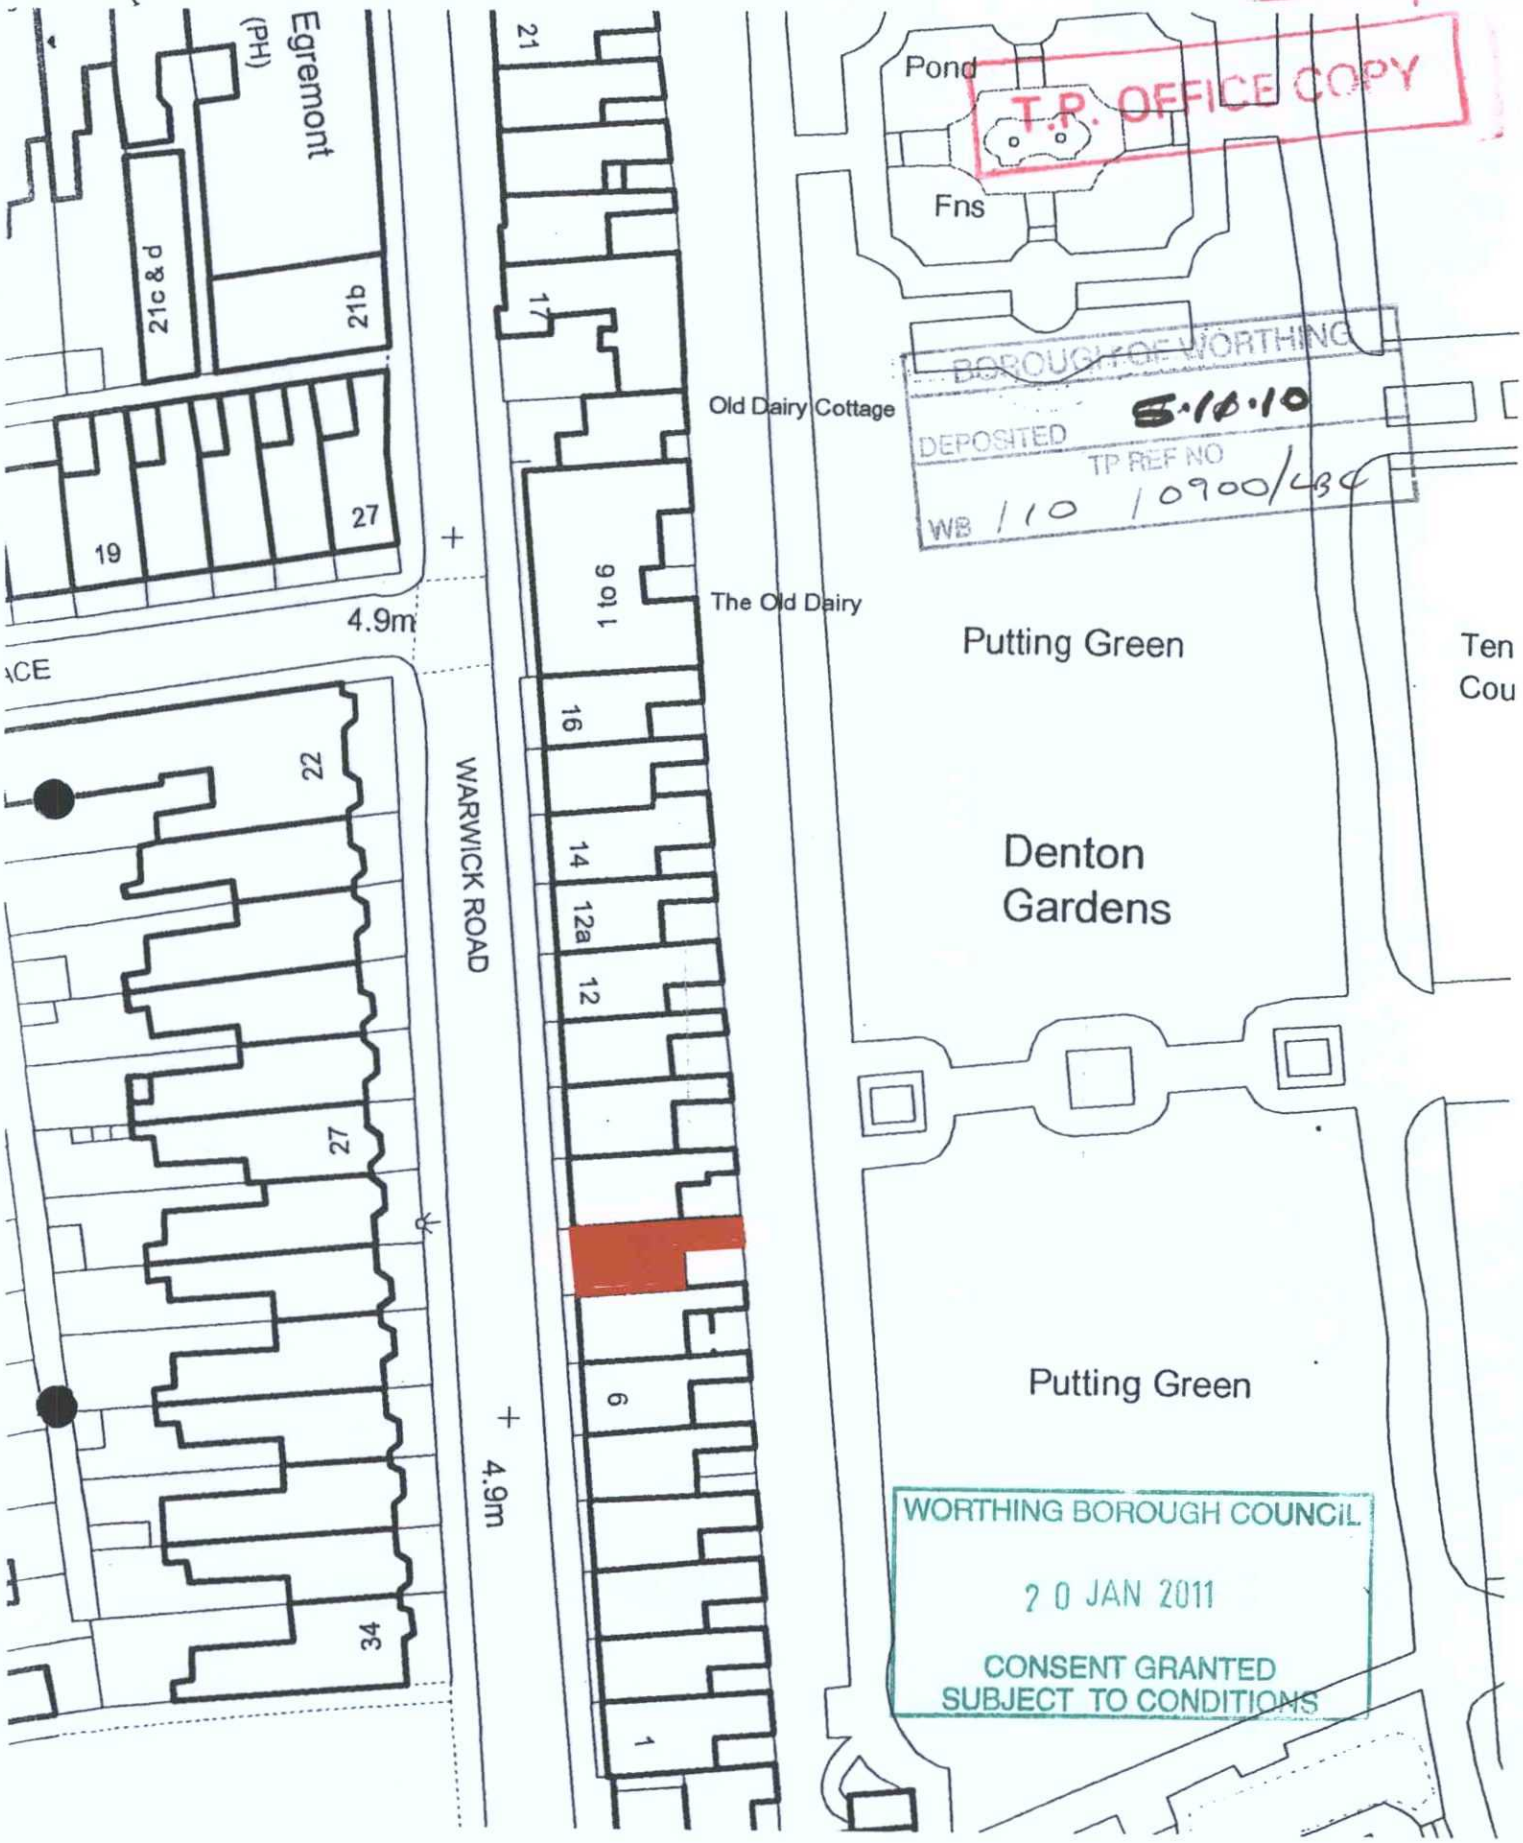


0m 10m 20m 30m 40m 50m

SCALE BAR

SCALE 1:500

N

BLOCK PLAN

8 WARWICK ROAD, WORTHING.