
T.P. OFFICE COPY

8 Warwick Road, Worthing, BN11 3ET

BOROUGH OF WORTHING
DEPOSITED 8.11.10
TP REF NO WB/10/0900/LSC

WORTHING BOROUGH COUNCIL
20 JAN 2011
CONSENT GRANTED
SUBJECT TO CONDITIONS

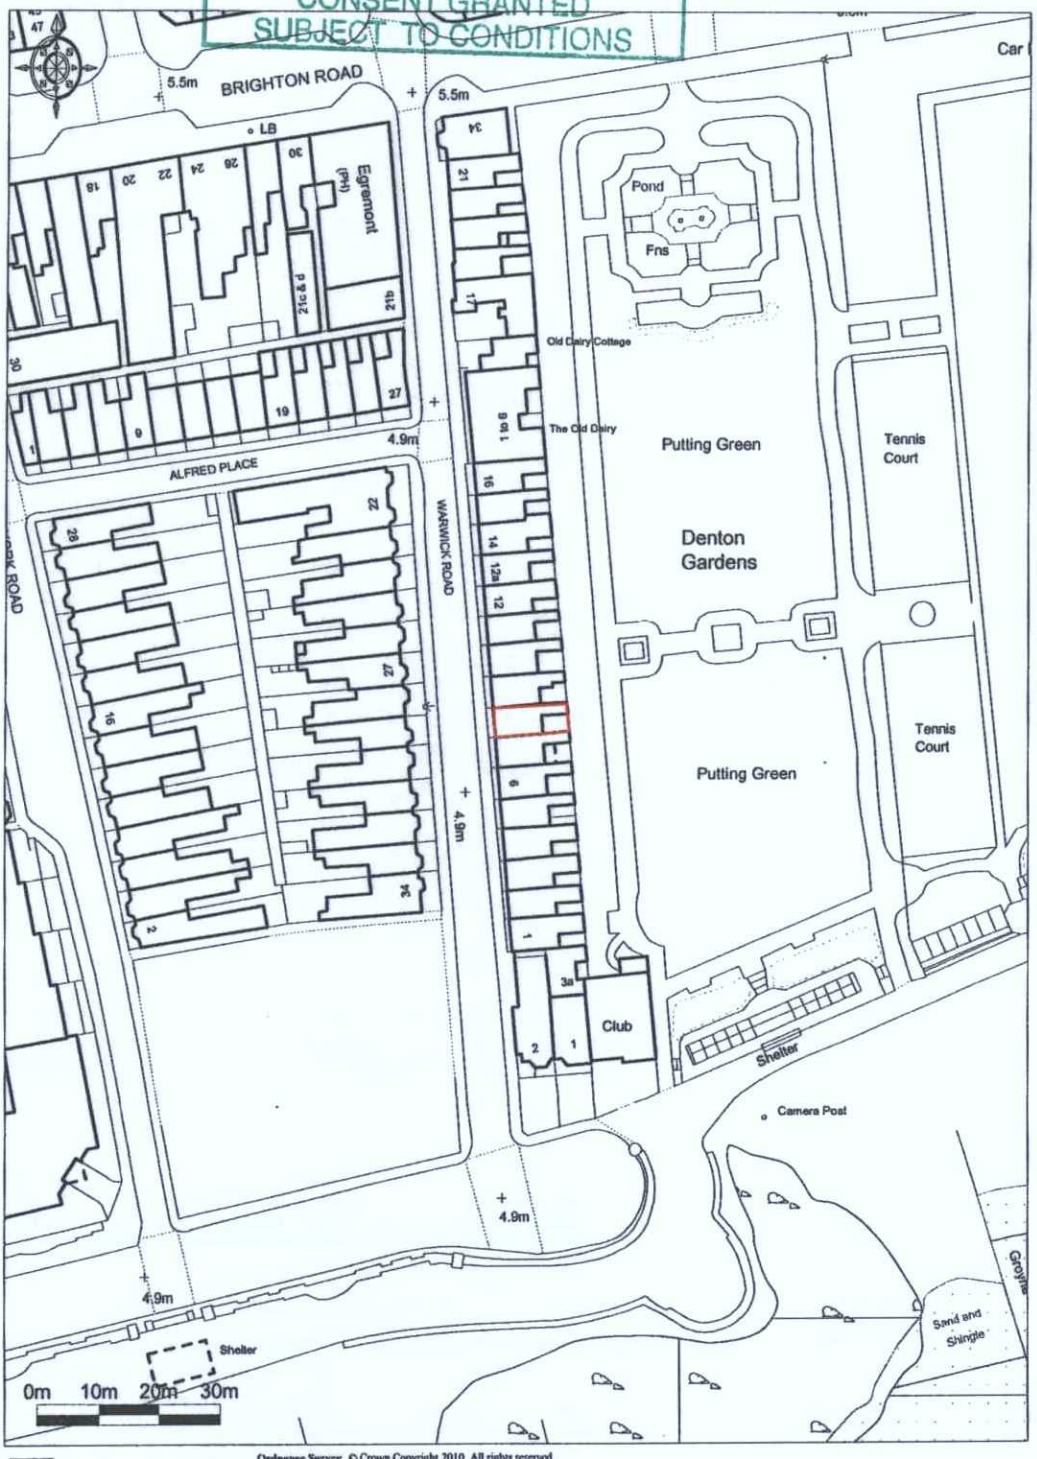

Promap®
Ordnance Survey © Crown Copyright 2010. All rights reserved.
Licence number 100020449. Plotted Scale - 1:1250

Site Plan 1:1250 8/10/2010