
8 Warwick Road, Worthing, BN11 3ET

T.P. OFFICE COPY

BOROUGH OF WORTHING

DEPOSITED 5.10.10

TP. REF. No. WB/10/0899/FUL

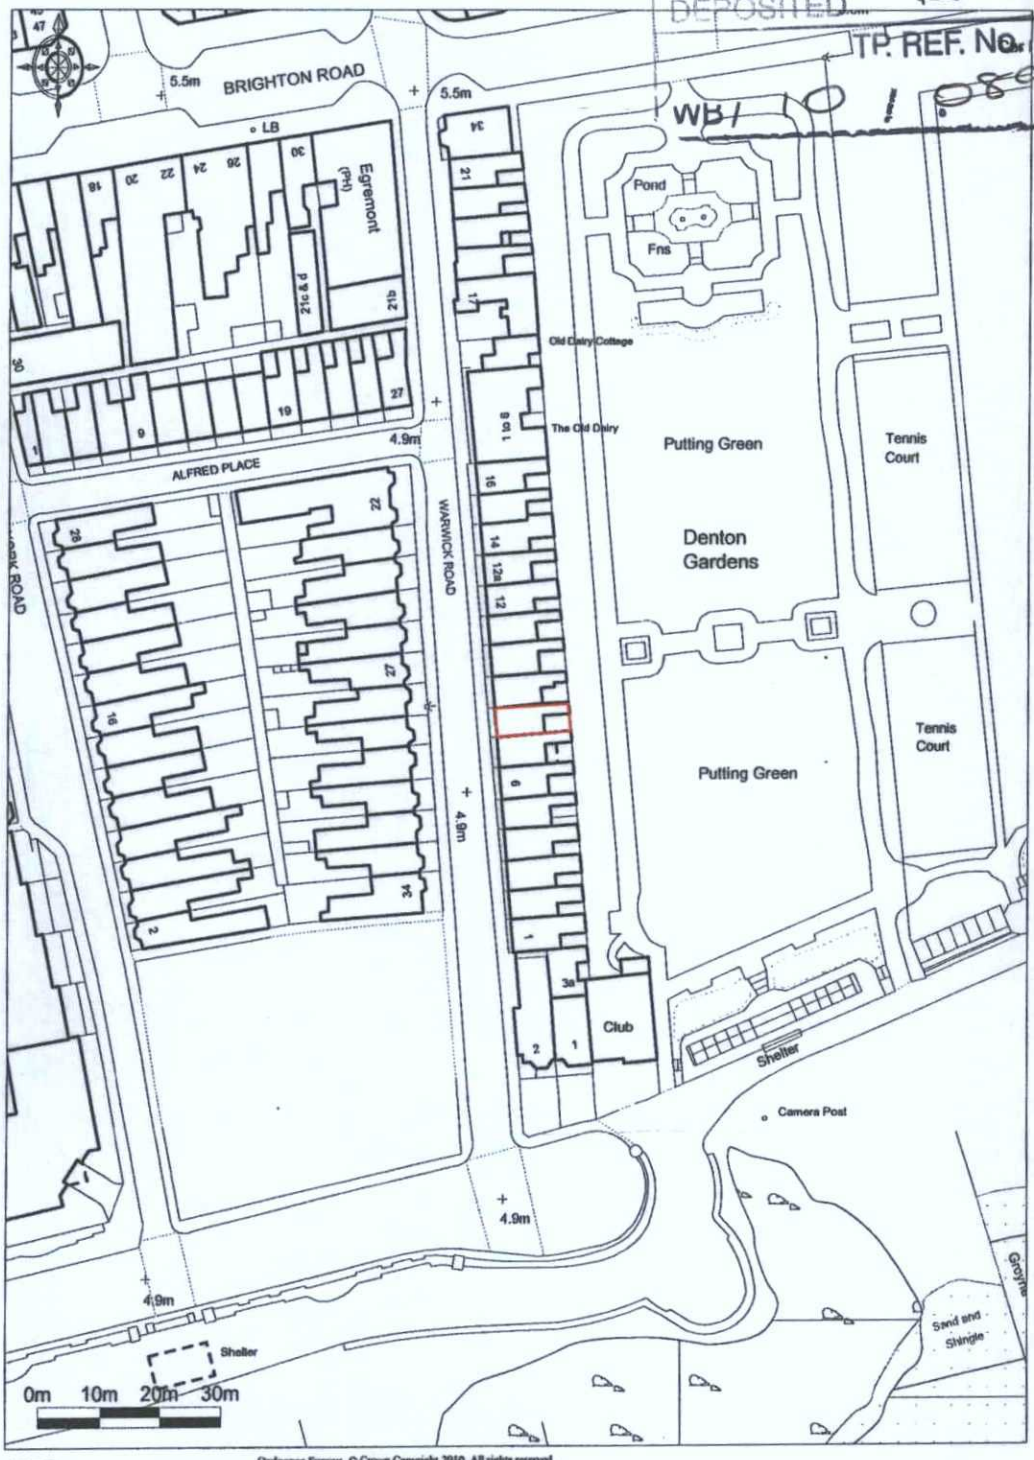

Promap®
Ordnance Survey © Crown Copyright 2010. All rights reserved.
Licence number 100020449. Plotted Scale - 1:1250

Site Plan 1:1250 8/10/2010

WORTHING BOROUGH COUNCIL
20 JAN 2011
CONSENT GRANTED
SUBJECT TO CONDITIONS