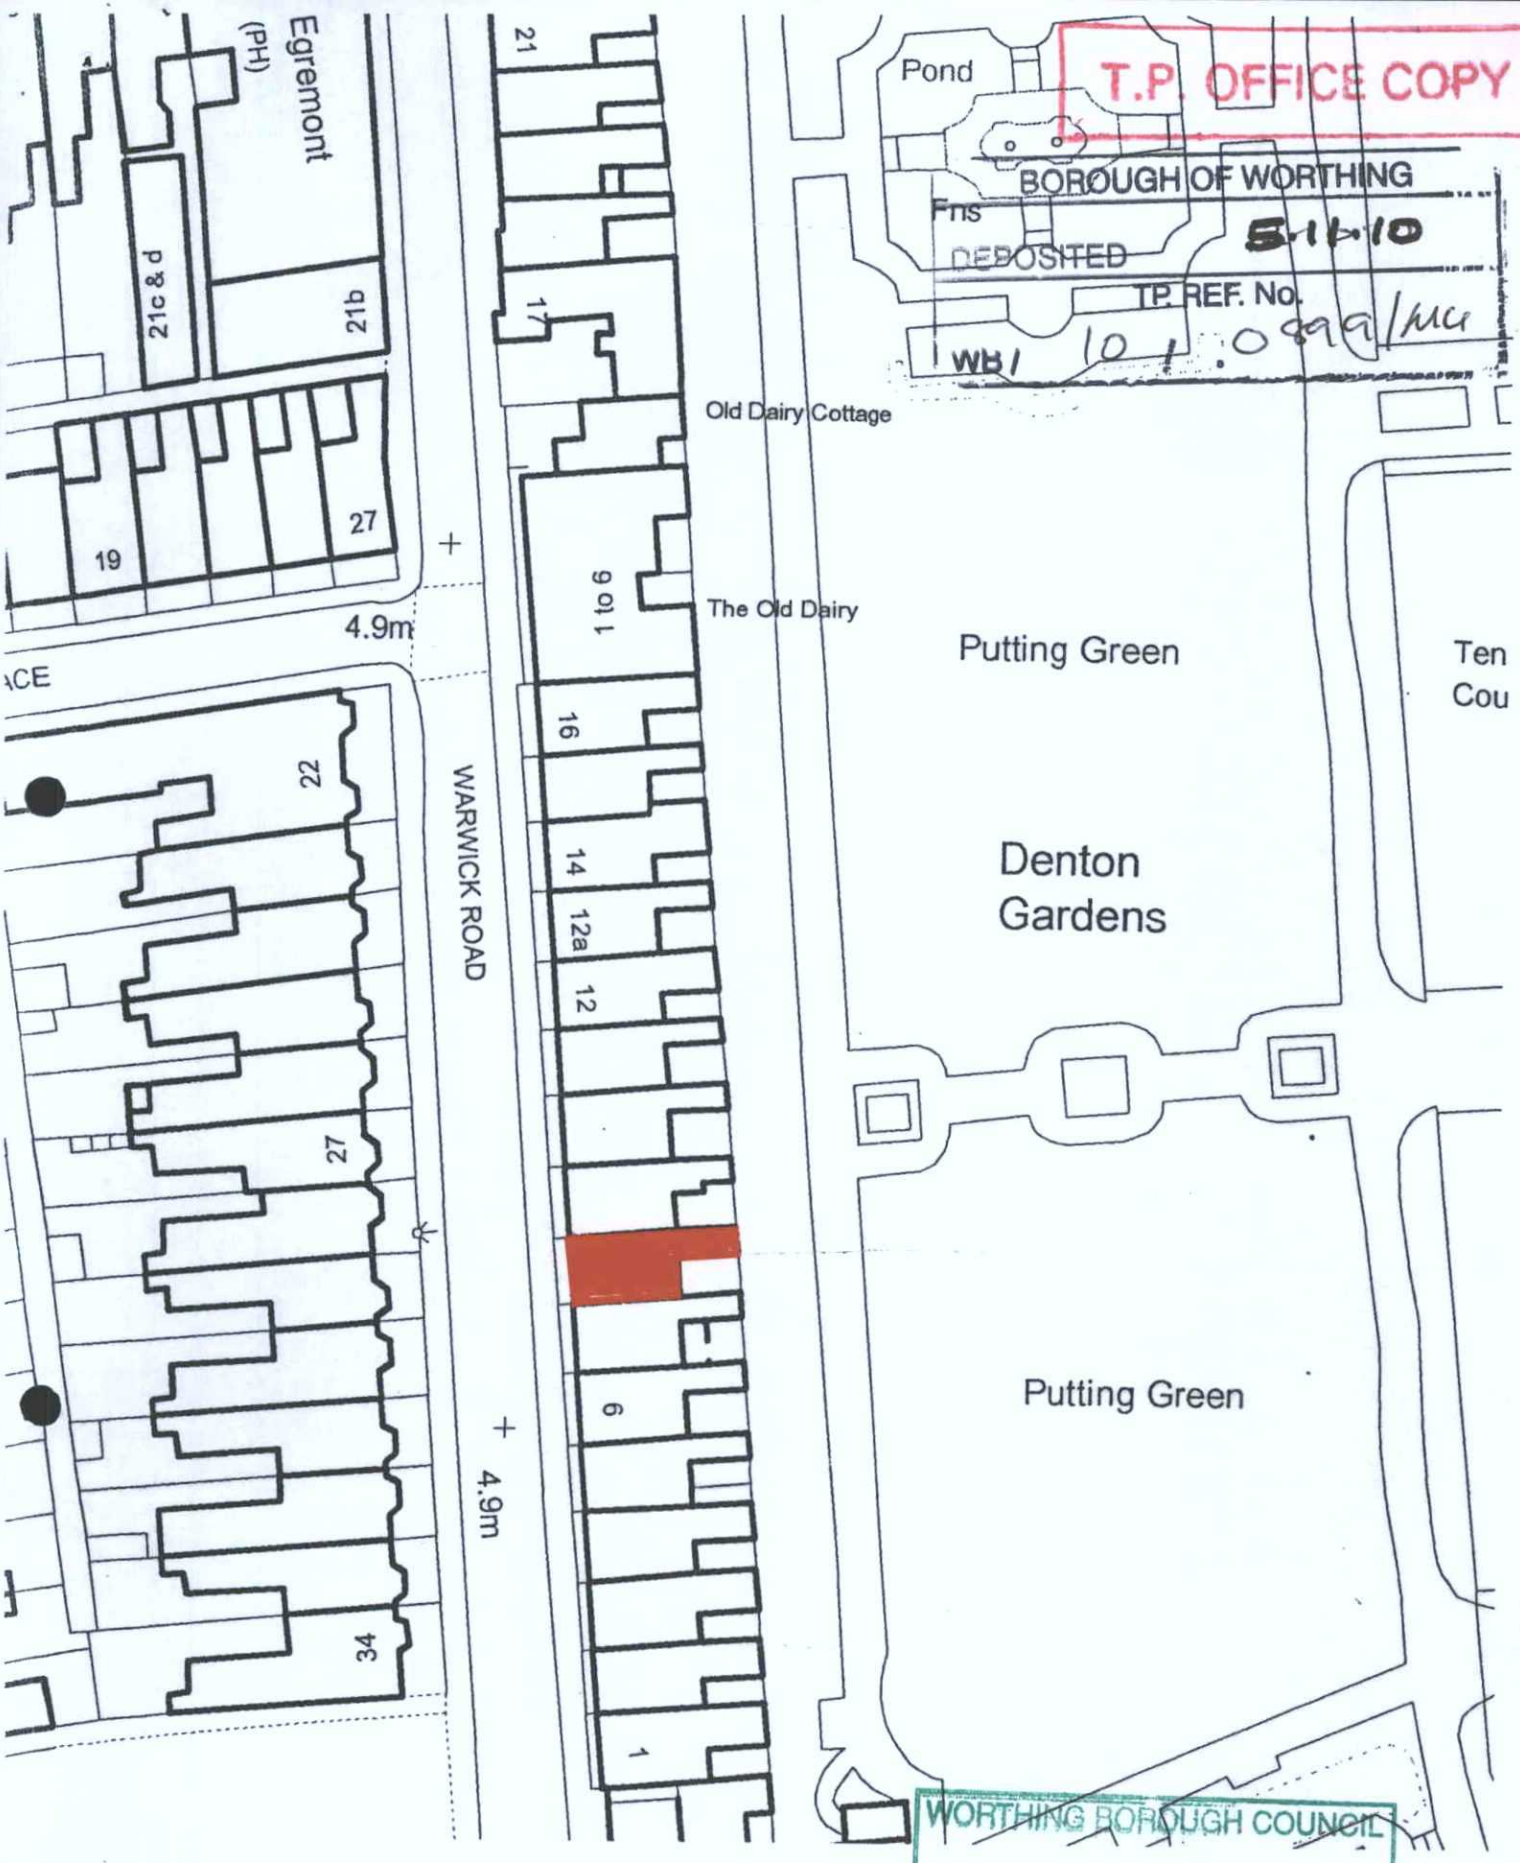


T.P. OFFICE COPY

BOROUGH OF WORTHING

Fns

DEPOSITED 5-11-10

TP. REF. No.

WB/ 10 / 0899/MG

0m 10m 20m 30m 40m 50m

SCALE BAR

WORTHING BOROUGH COUNCIL

20 JAN 2011

CONSENT GRANTED SUBJECT TO CONDITIONS

N

SCALE 1:500

BLOCK PLAN

8 WARWICK ROAD, WORTHING.