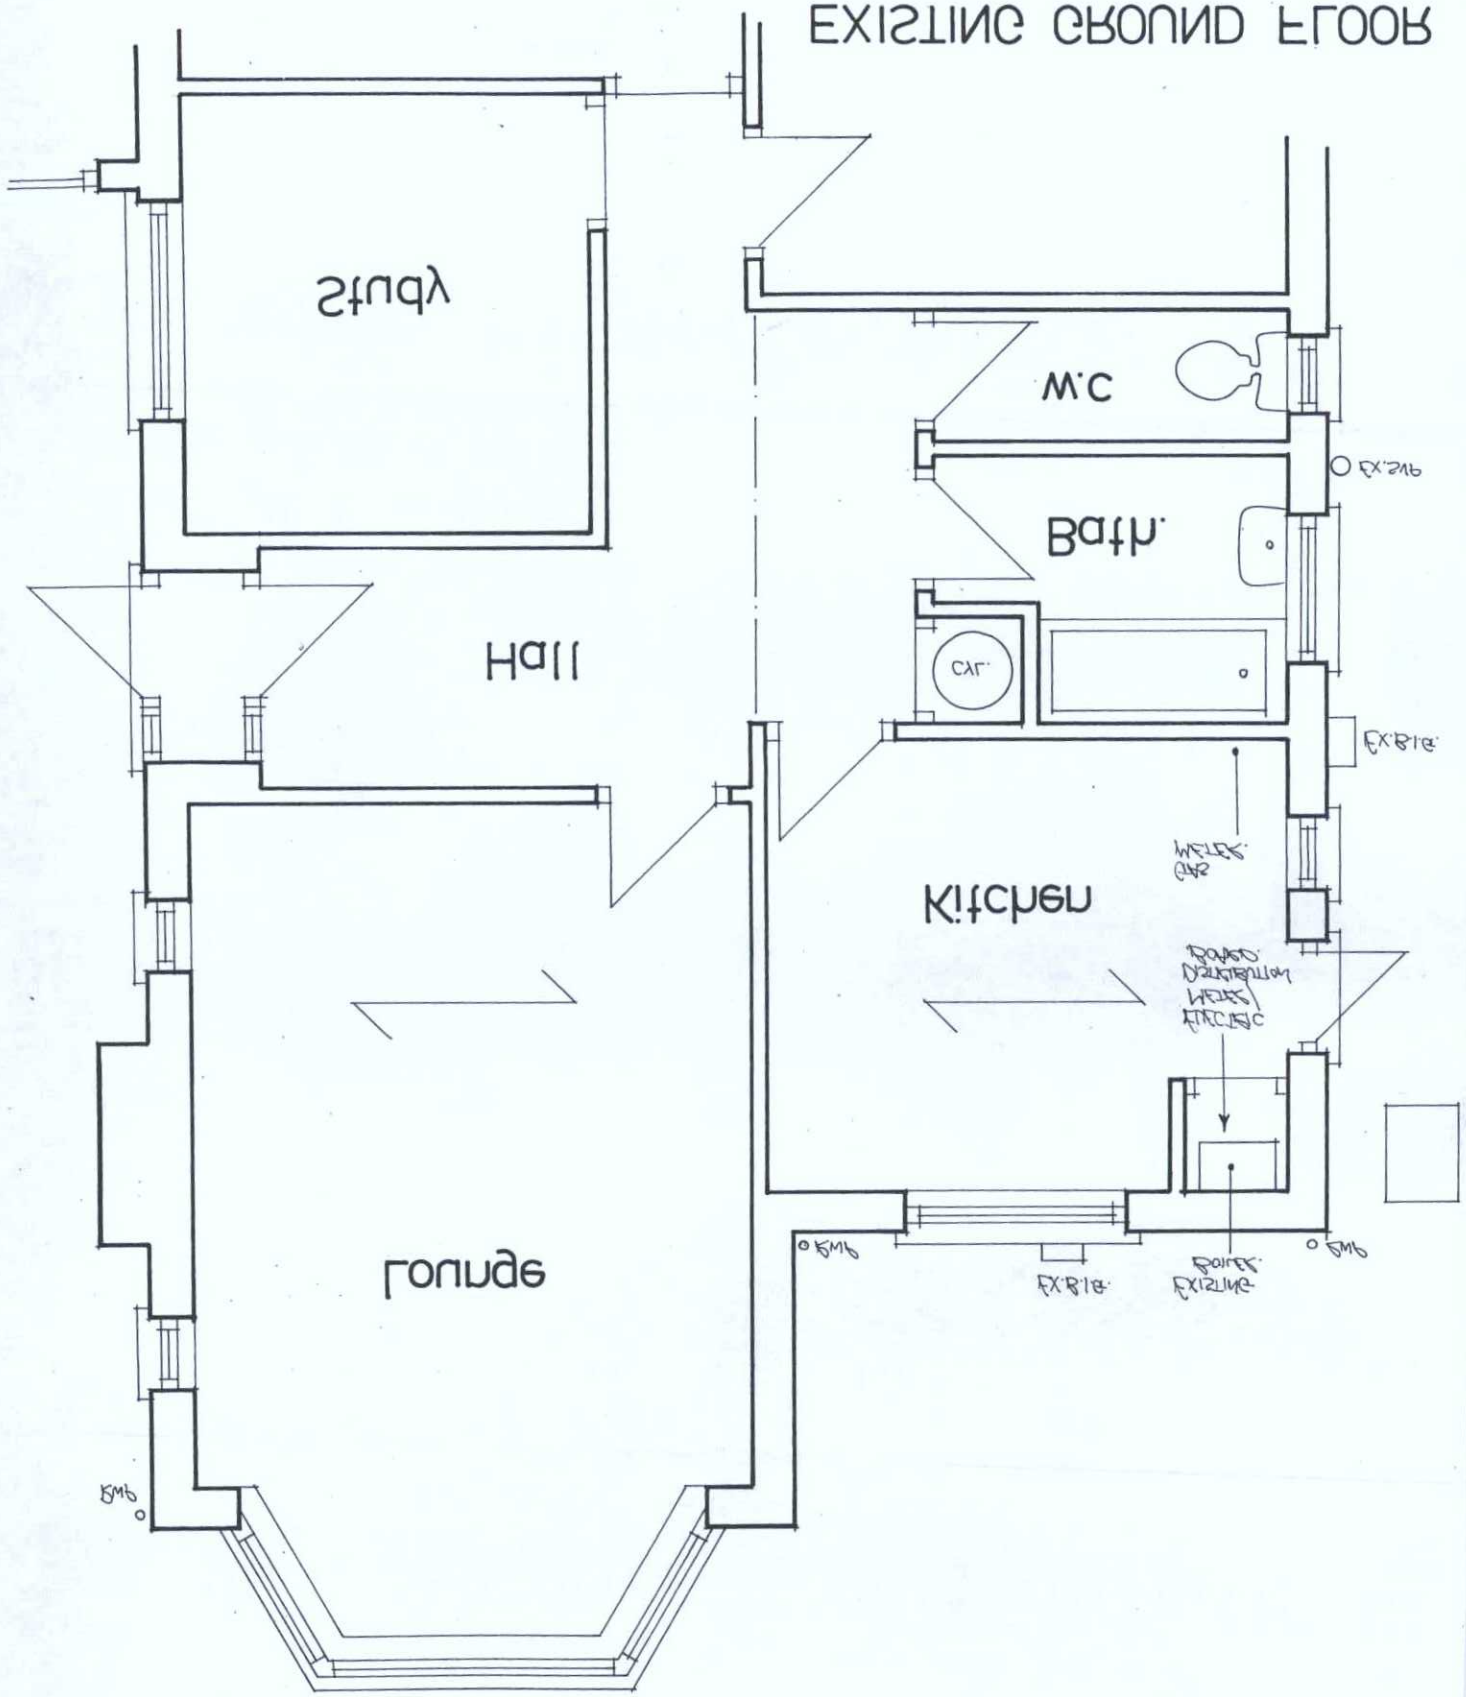

EXISTING GROUND FLOOR PLAN 1:50

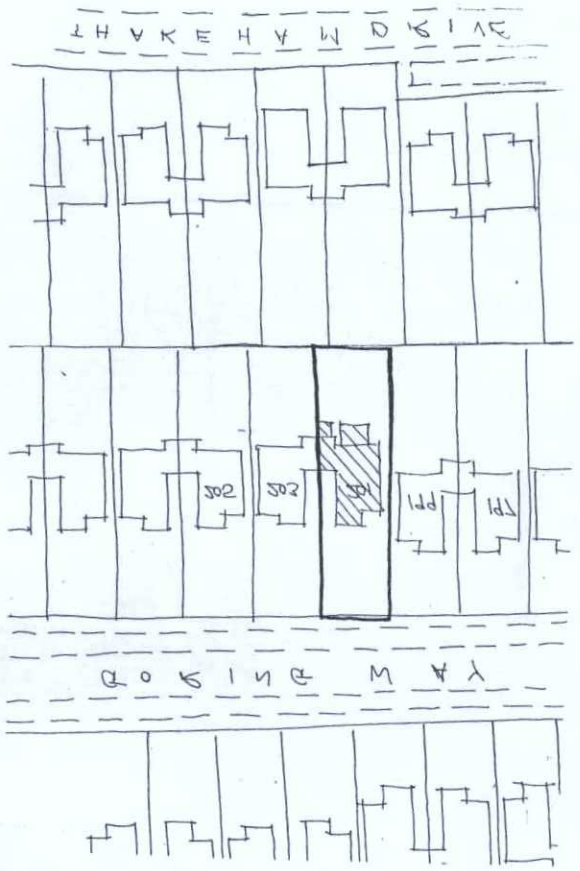

LOCATION PLAN 1:1250

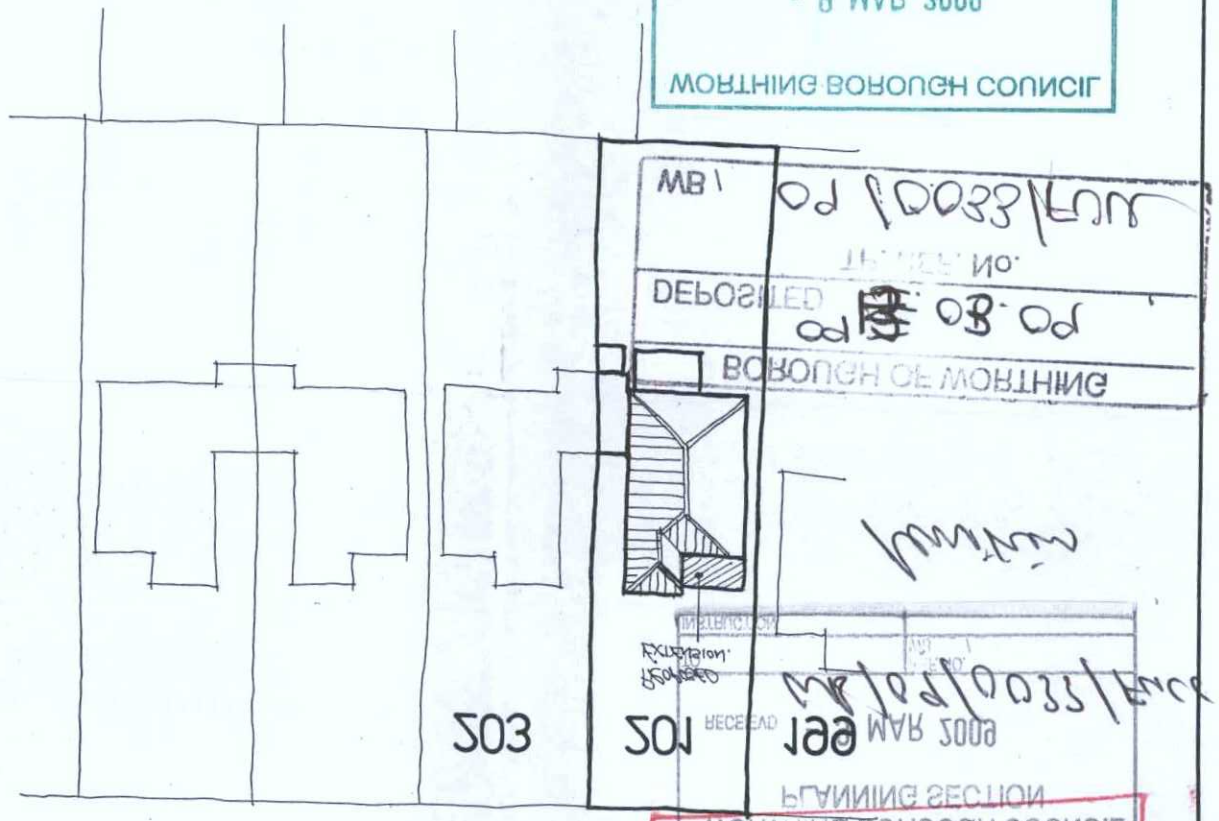

SITE PLAN 1:200

Drawing No. WC-87B-01/A

Revisions: A- Flat roof and set back 1 Brick (212mm) from front of dwelling

Date: Nov. 2008	Scales: 1:50,100	Dwg No. WC-87B-01

Drawing title: Proposed single storey front extension

Address of works: 201 Goring Way, Goring-by-Sea

Afterbury Moore Associates
Unit 1
Gosling Croft Business Park
Clapham Worthing
West Sussex BN13 3UR
Long Furlong
architectural & quantity surveying services

SUBJECT TO CONDITIONS
CONSENT GRANTED
- 8 MAR 2009
WORTHING BOROUGH COUNCIL

DEPOSITED
BOROUGH OF WORTHING

RECEIVED
- 8 MAR 2009
PLANNING SECTION
WORTHING BOROUGH COUNCIL

T.P. OFFICE COPY