Brick (TJTamm) from front of dwelling

Revisions: A- Flat roof and set back 1

Drawing No. MC-81B-05/A

Date: **Nov. 2008**	Scale: **1:20,100**	Dwg no. **MC-81B-05**	A
Drawing title: **Proposed single storey front extension**			
Address of works: **101 Goring Way, Goring-by-Sea**			
attenbury moore associates architectural & drawing surveying services		Unit 1 Gosling Croft Business Park Lyons Lane Clapham Worthing West Sussex BN13 3UR	

Front Elevation

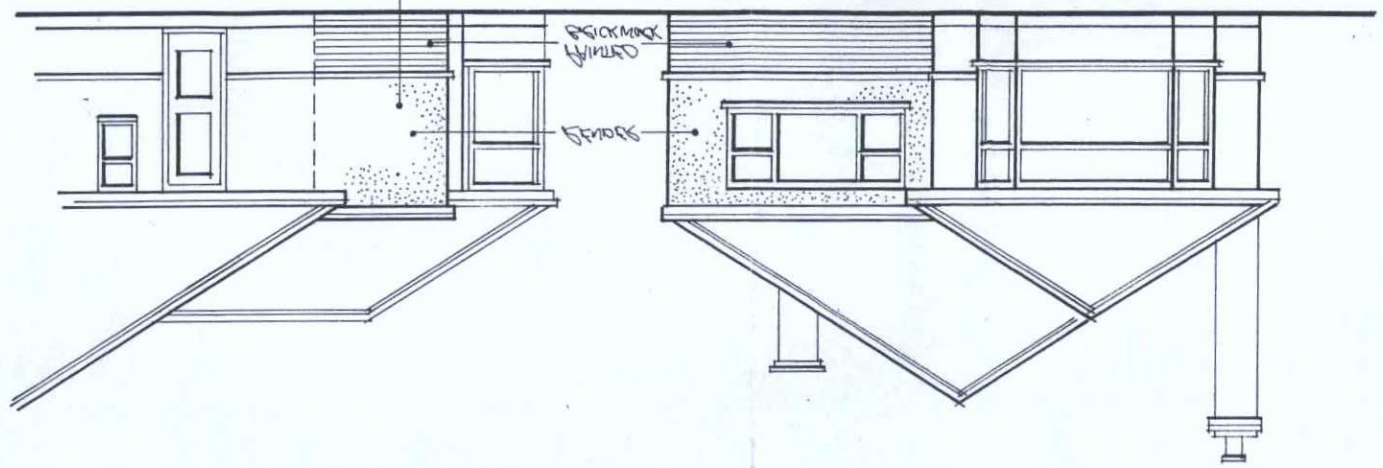

Side Elevation

SECTION A-A

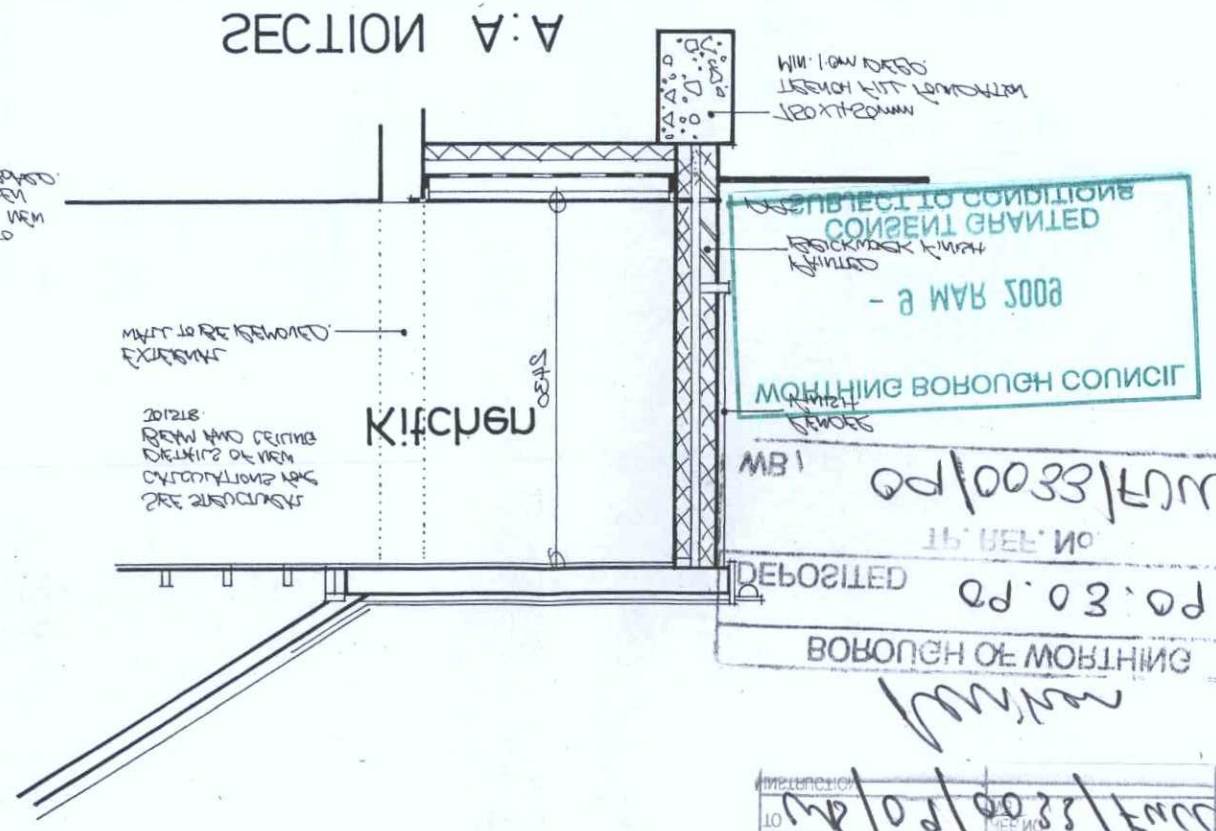

GROUND FLOOR PLAN

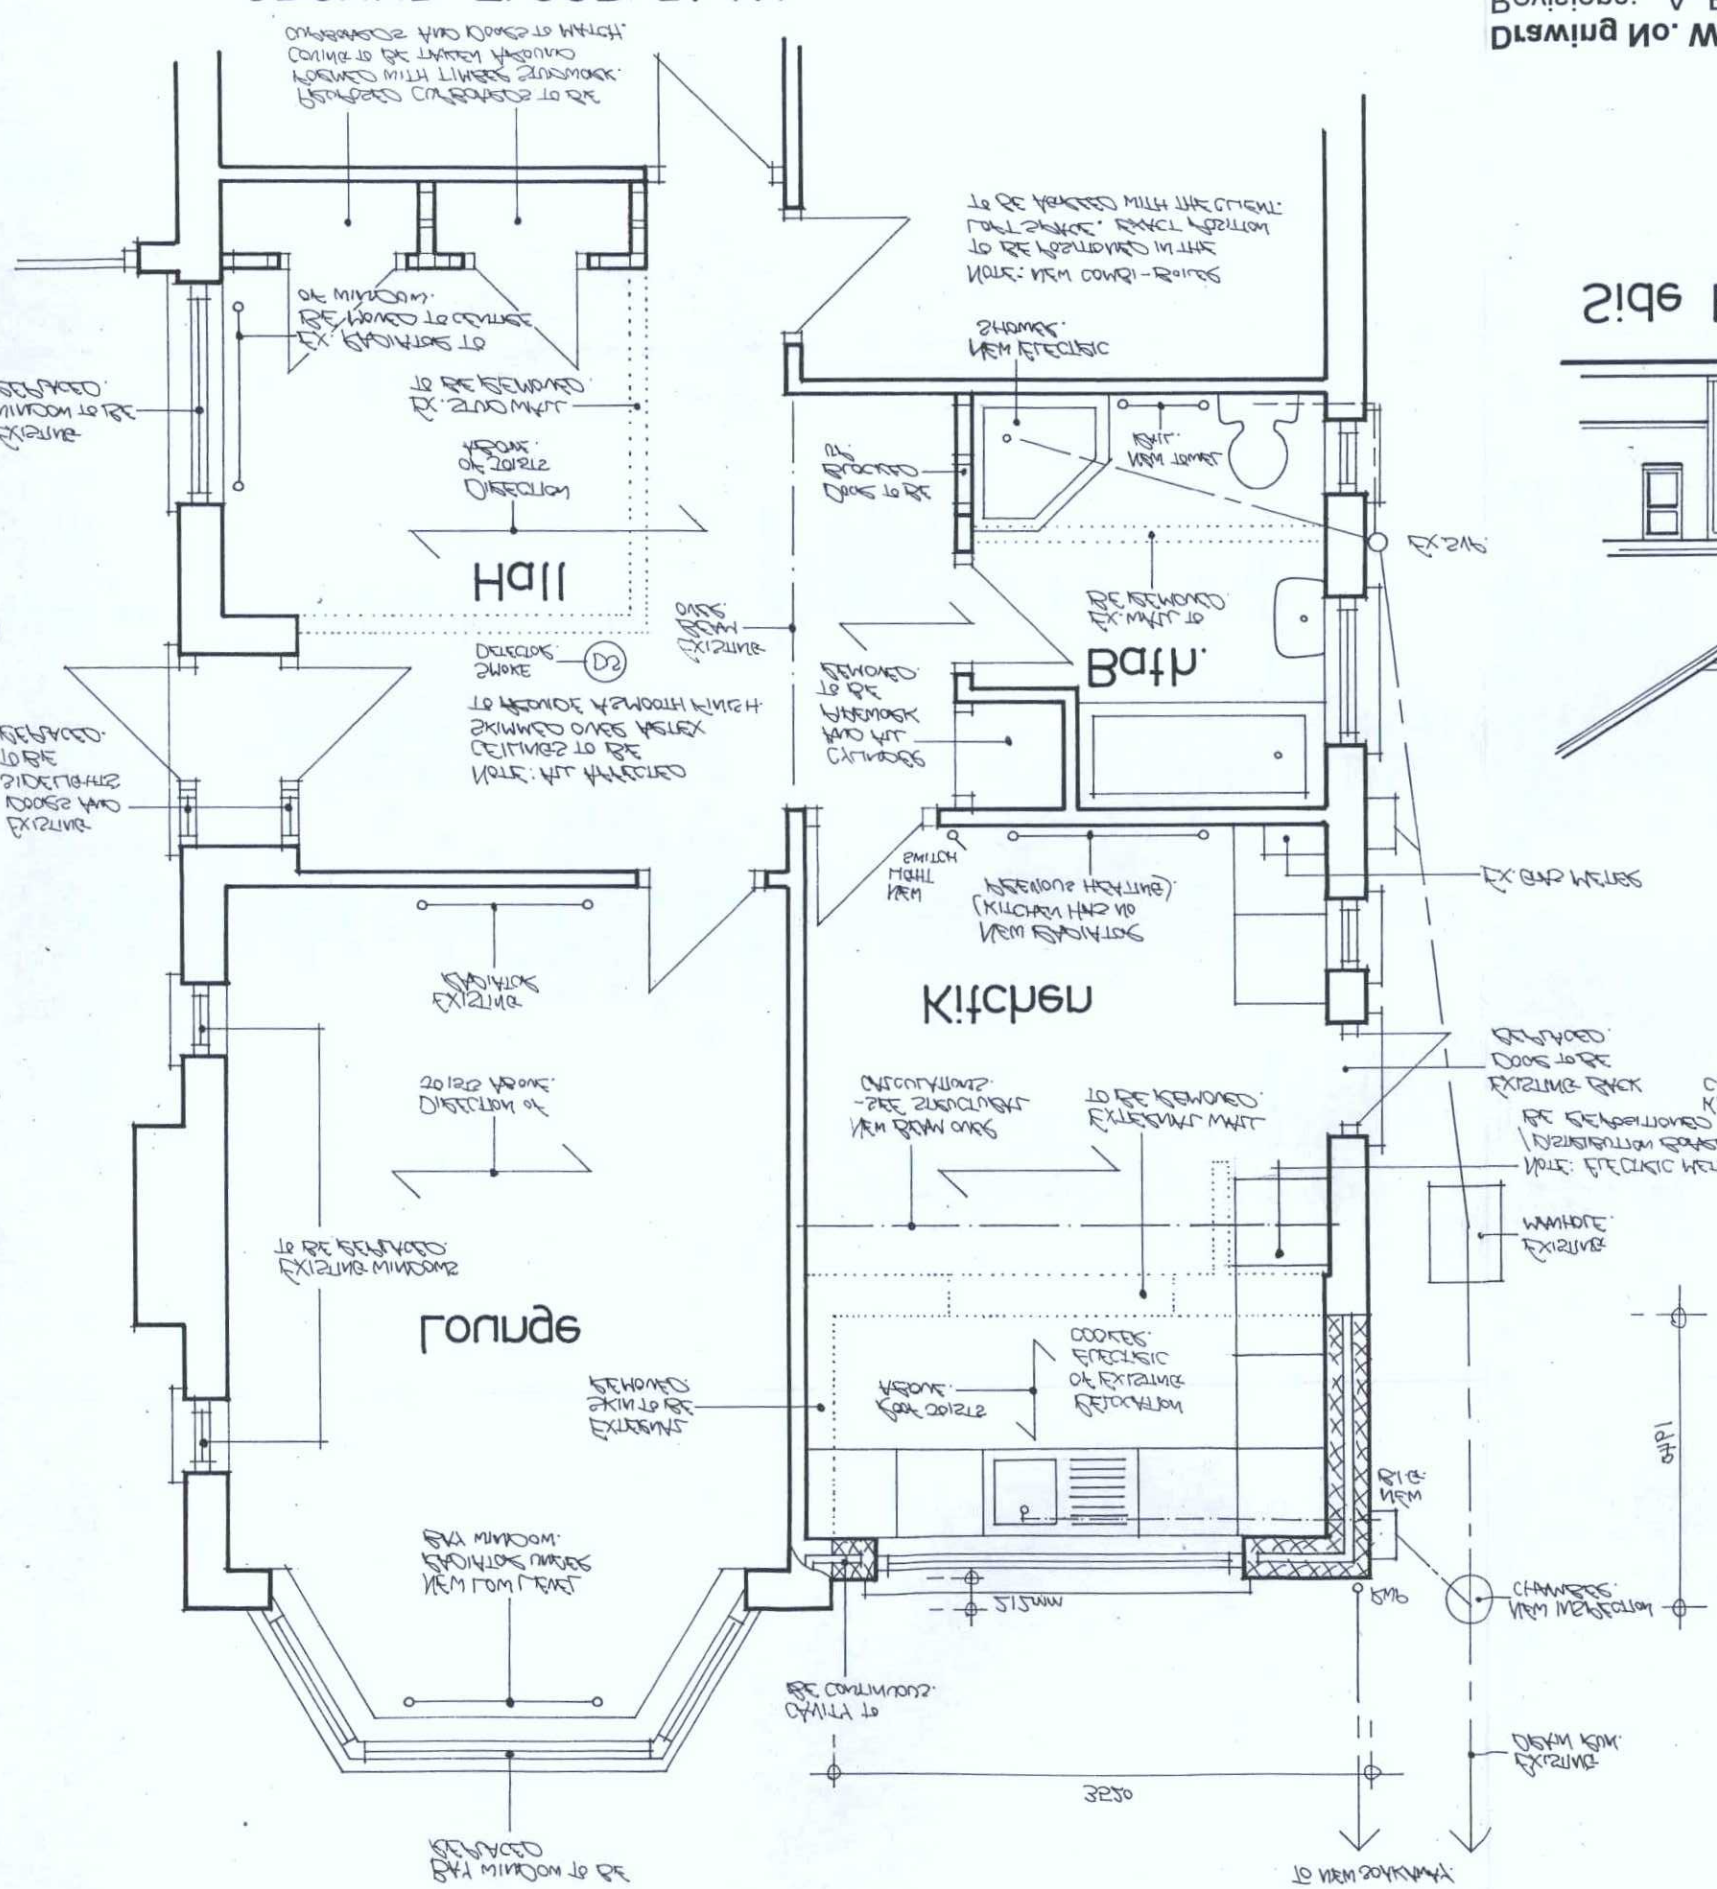

RECEIVED - 8 MAR 2009
PLANNING SECTION
WORTHING BOROUGH COUNCIL

CONSENT GRANTED
- 8 MAR 2009
WORTHING BOROUGH COUNCIL

DEPOSITED
TP. REF. No
BOROUGH OF WORTHING