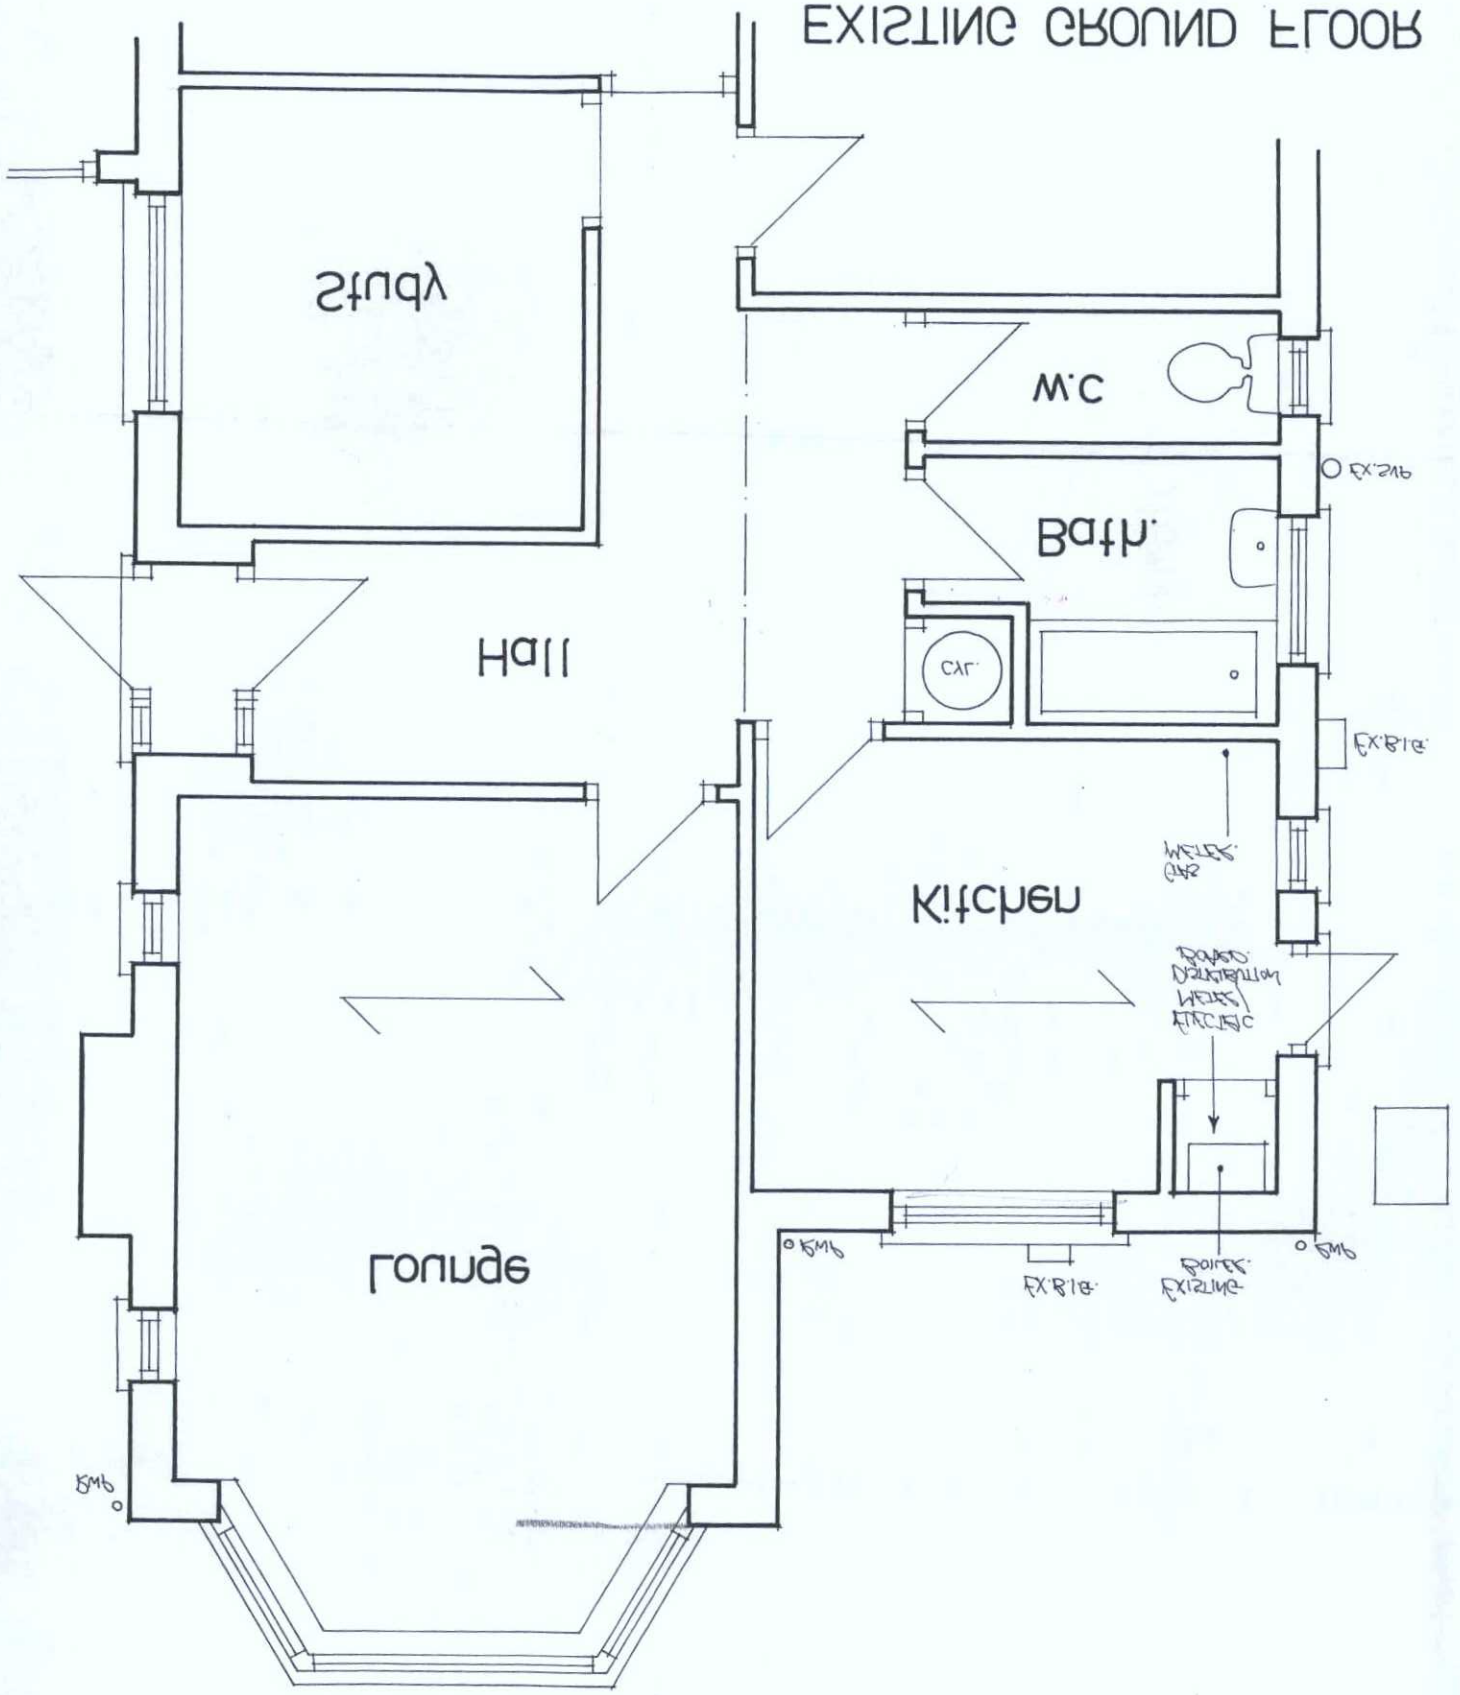

PLAN 1:50
EXISTING GROUND FLOOR

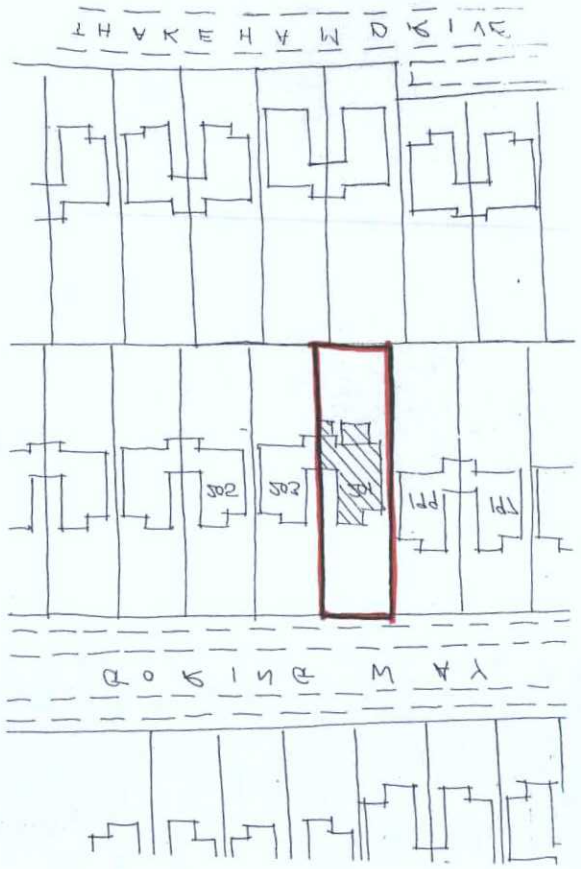

1:1250
LOCATION PLAN



SITE PLAN 1:500

Date: Nov. 2008	Scales: 1:50,100	Dwg No. WC-87B-01
Drawing title: Proposed single storey front extension		
Address of works: 201 Goring Way, Goring-by-Sea		
Unit 1 Gosling Croft Business Park Long Furlong Clapham Worthing West Sussex BN13 3UR		
architectural & quantity surveying services		
atterbury moore associates		

BOROUGH OF WORTHING
DEPOSITED 13/1/09
TP. REF. NO.
WB1 09/0033/FULL

T.P. OFFICE COPY