Tesco Stores Limited
Upper Shoreham Road, Shoreham-By-Sea

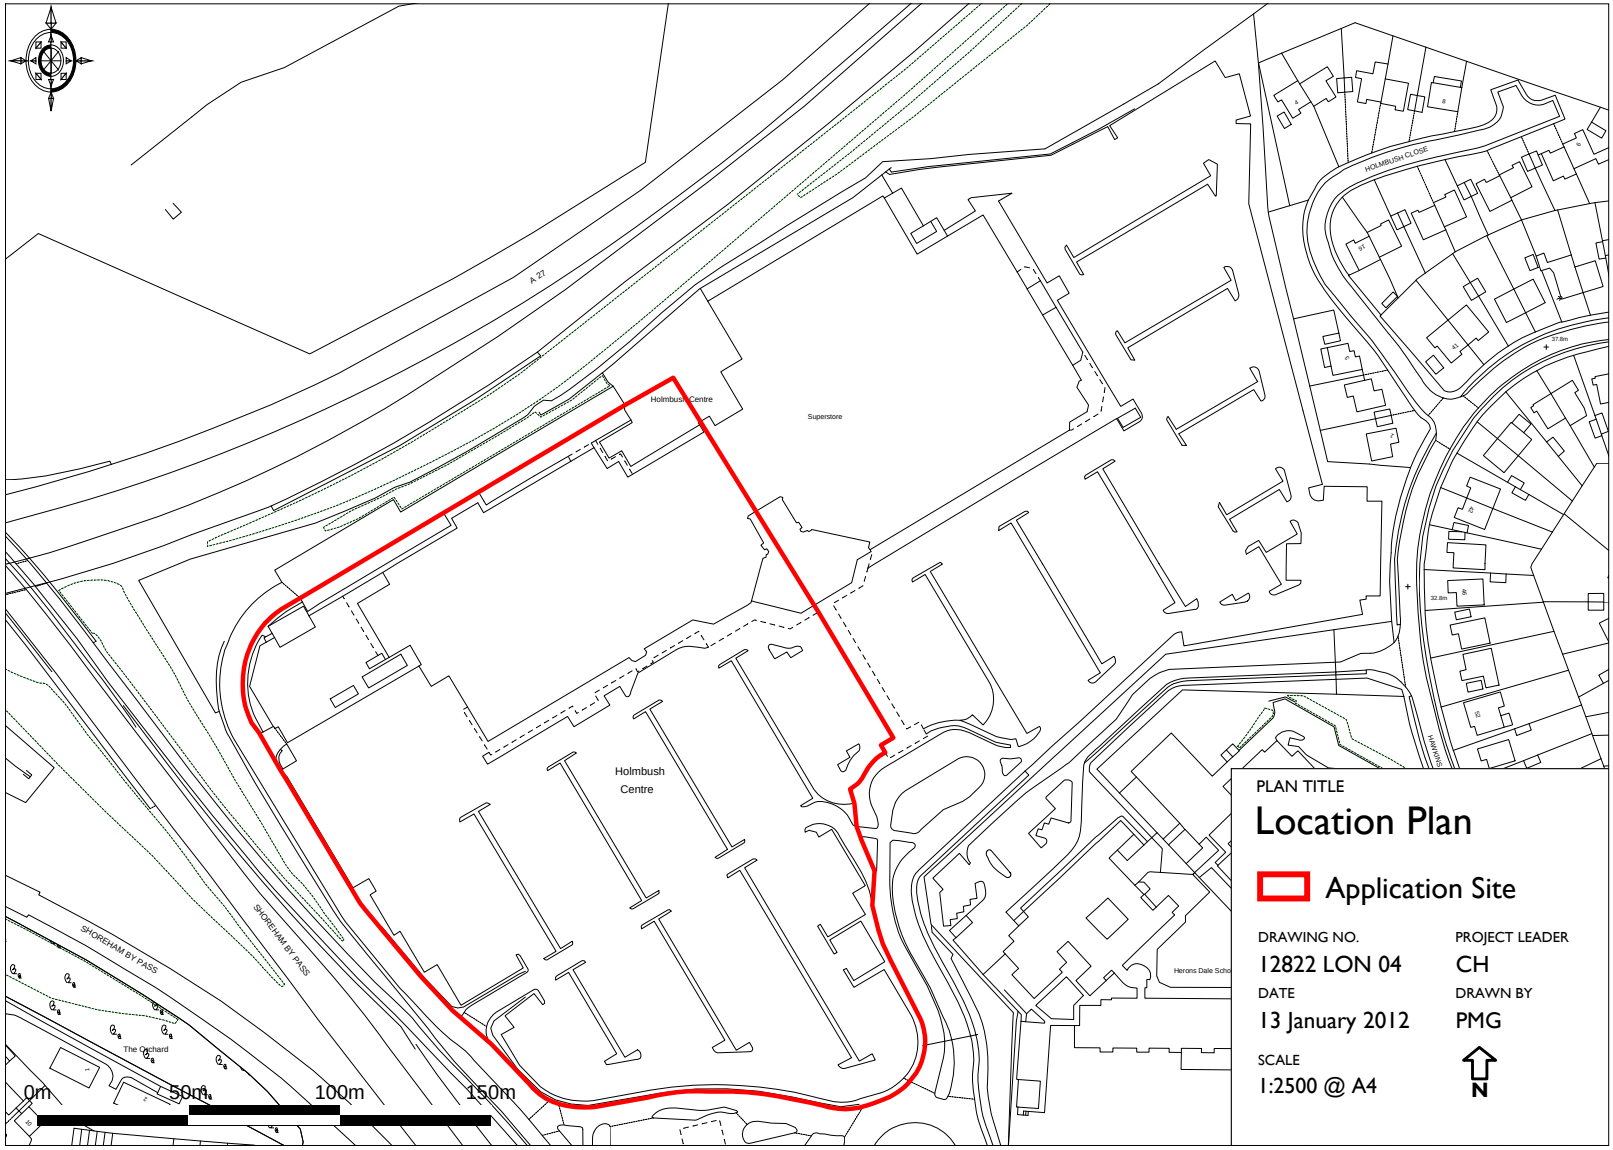

PLAN TITLE

Location Plan

Application Site

DRAWING NO.	PROJECT LEADER
12822 LON 04	CH
DATE	DRAWN BY
13 January 2012	PMG

SCALE
1:2500 @ A4

N

Ordnance Survey © Crown Copyright 2012. All rights reserved. Licence number 100020449.
Getmapping plc 2012. Plotted Scale - **1:2500**