REV.	REVISIONS	DATE
##	EXISTING PLAN PRODUCED	11.08.11
#A	EXISTING PLAN UPDATED – INFO SUPPLIED BY OFFICE TWELVE	20.10.11

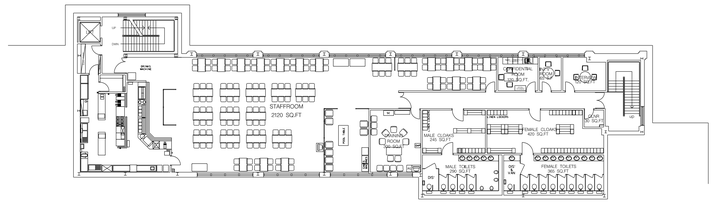

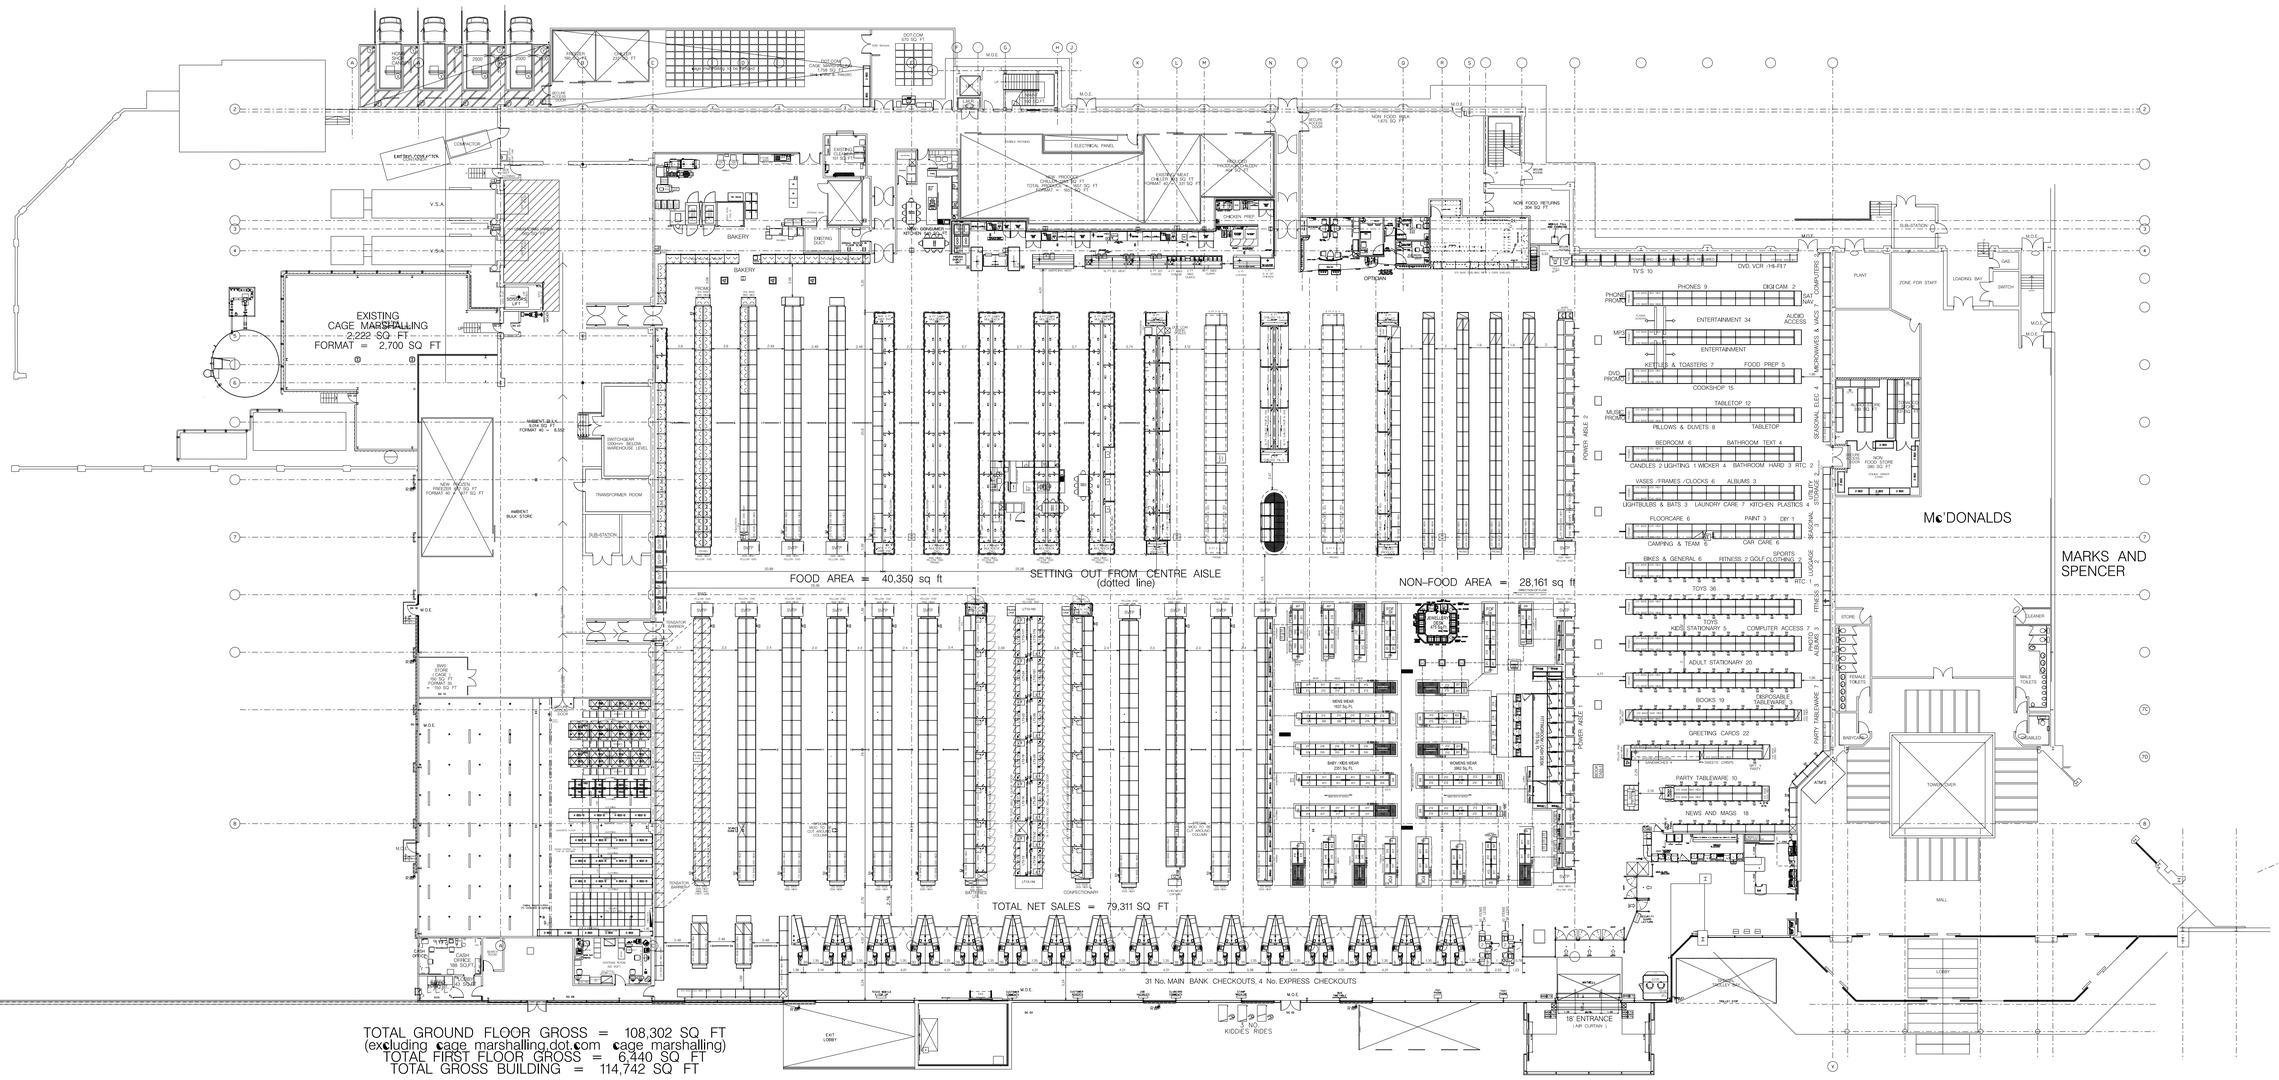

PROJECT
3178
SHOREHAM

DESCRIPTION
VIRGIN HOLIDAYS
EXISTING OVERVIEW

DRAWING NO. 3178gag#a.dgn

PHASE ISSUE #A

SCALE 1:200@A0 DATE 20.10.11

PLANNER KEVIN BUDD

DRAWN LP

CHECKED NMD

FUSE

TESCO
STORE PLANNING

TESCO STORES LIMITED
STORE PLANNING DEPARTMENT
PROPERTY SERVICES
P.O. BOX 400, CIRRUS BUILDING,SHIRE PARK
WELWYN GARDEN CITY, HERTS AL7 1GA
TELEPHONE : 01707 395150
THE COPYRIGHT AND OTHER INTELLECTUAL RIGHTS IN THIS PUBLICATION BELONG TO AND ARE THE EXCLUSIVE PROPERTY OF TESCO STORES LIMITED.
ALL RIGHTS ARE RESERVED NEITHER THE WHOLE NOR ANY PART OF THIS PUBLICATION MAY BE REPRODUCED, STORED IN A RETRIEVAL SYSTEM OR TRANSMITTED IN ANY FORM OR BY ANY MEANS ELECTRONIC OR MECHANICAL MEANS INCLUDING PHOTOCOPYING AND RECORDING OR FROM ANY RETRIEVAL SYSTEM WITHOUT THE PRIOR WRITTEN LICENCE FROM THE OWNER
© 2009 TESCO STORES LIMITED

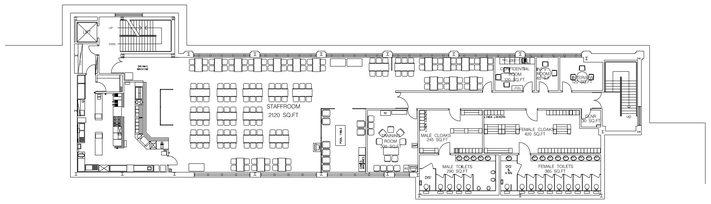

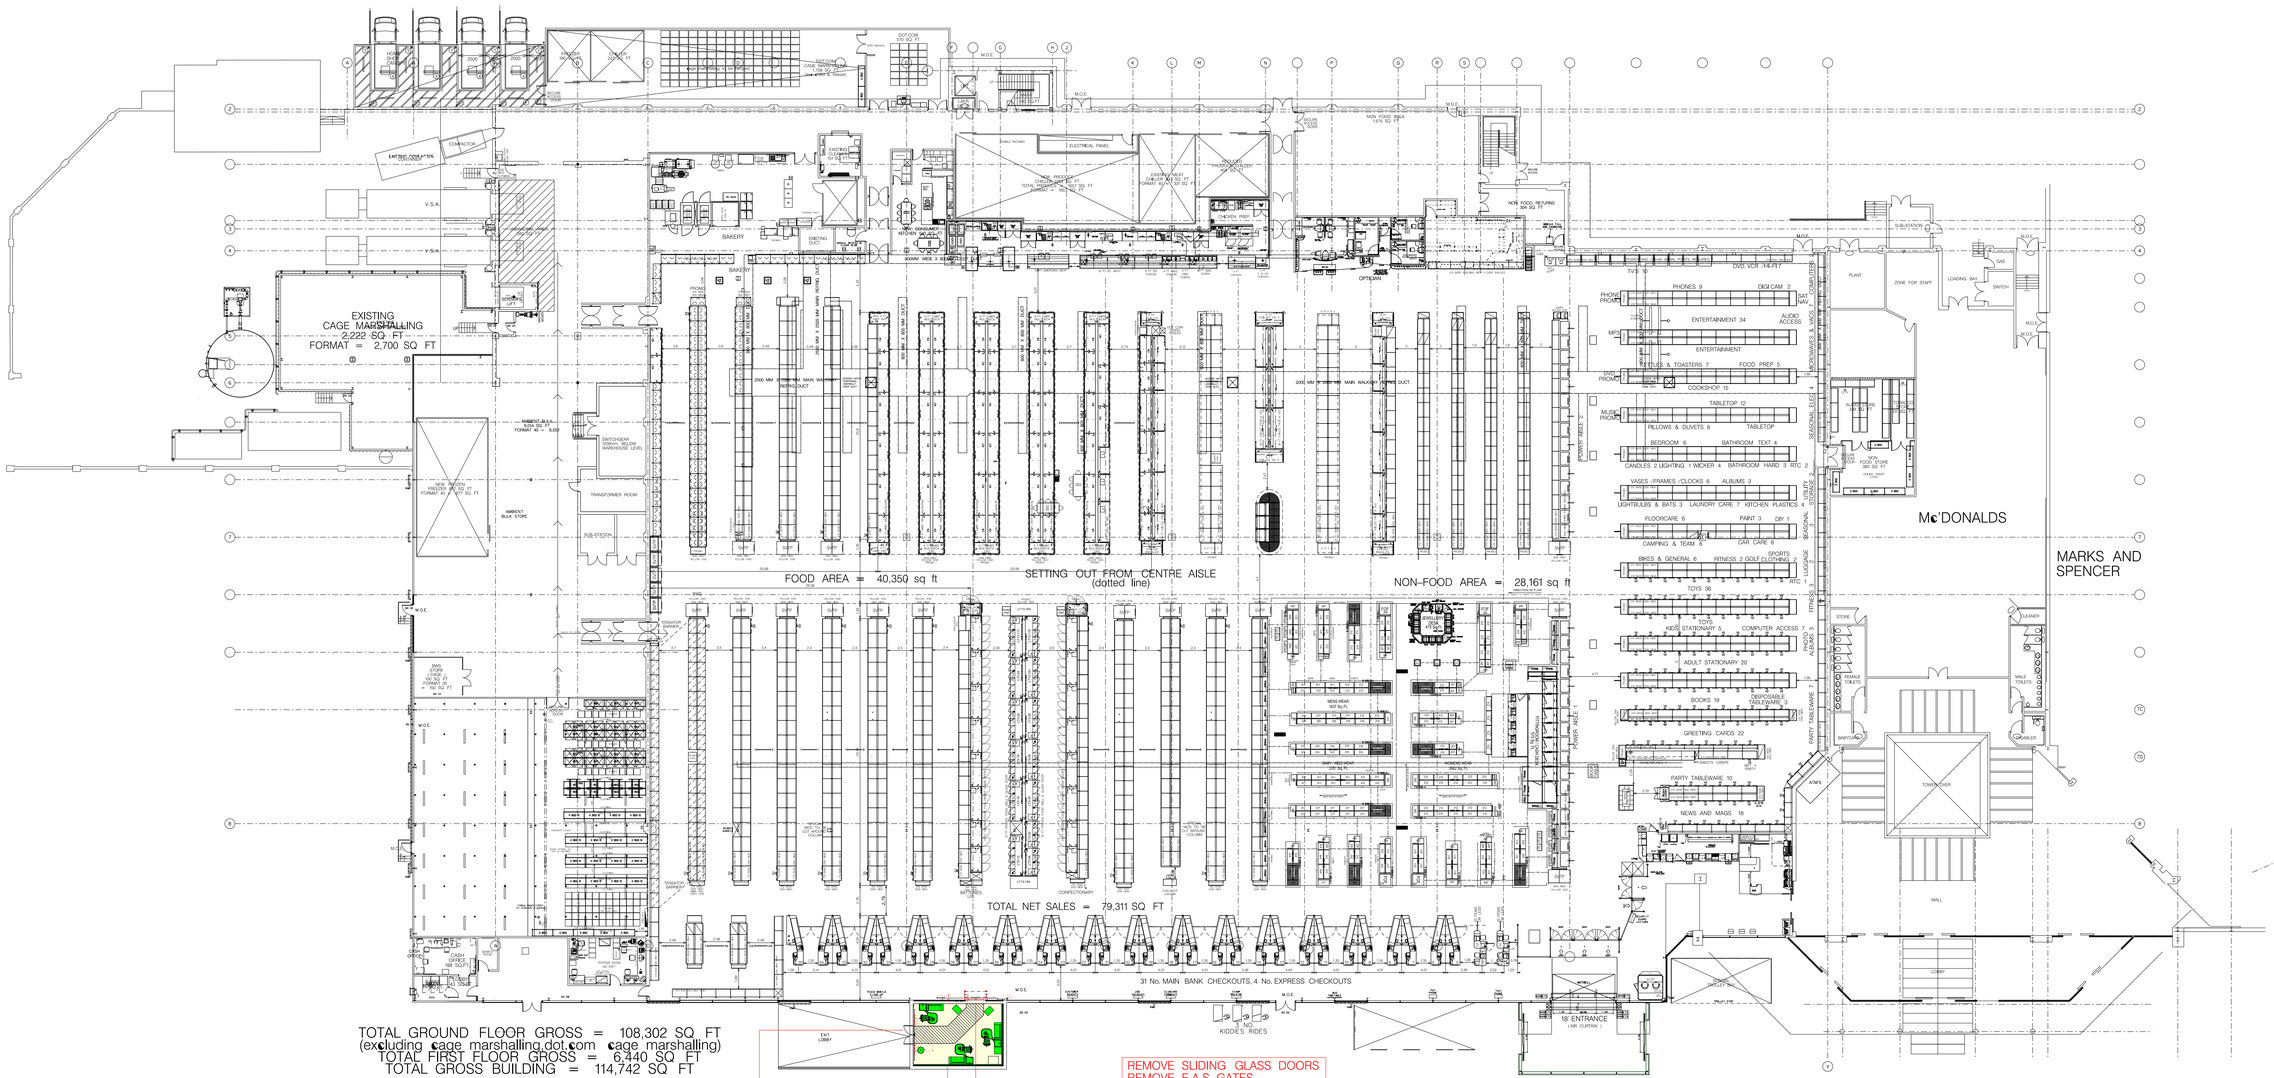

REV.	REVISIONS	DATE
1#	PRELIMINARY LAYOUT	11.08.11
1A	VIRGIN HOLIDAYS LAYOUT UPDATED	20.10.11

DESKTOP PROPOSAL
NO SITE SURVEY CARRIED OUT TO BE CHECKED ON SITE

FORMAT:	PROPOSED:
–	–

APPROVED BY:

- REMOVED EQUIPMENT
- NEW EQUIPMENT
- RESITED EQUIPMENT
- CHANGE OF USE

PROJECT
3178
SHOREHAM

DESCRIPTION
VIRGIN HOLIDAYS
EXISTING OVERVIEW

DRAWING NO. 3178gag1a.dgn

PHASE ISSUE #A

SCALE 1:200@A0

DATE 20.10.11

PLANNER KEVIN BUDD

DRAWN LP

CHECKED NMD

FUSE

TESCO
STORE PLANNING

TESCO STORES LIMITED
STORE PLANNING DEPARTMENT
PROPERTY SERVICES
P.O. BOX 400, CIRRUS BUILDING, SHIRE PARK
WELWYN GARDEN CITY, HERTS AL7 1GA
TELEPHONE : 01707 395150
THE COPYRIGHT AND OTHER INTELLECTUAL PROPERTY RIGHTS IN THIS PUBLICATION BELONG TO AND ARE THE EXCLUSIVE PROPERTY OF TESCO STORES LIMITED.
ALL RIGHTS ARE RESERVED NEITHER THE WHOLE NOR ANY PART OF THIS PUBLICATION MAY BE REPRODUCED, STORED IN A RETRIEVAL SYSTEM OR TRANSMITTED IN ANY FORM OR BY ANY MEANS ELECTRONIC OR MECHANICAL MEANS INCLUDING PHOTOCOPYING AND RECORDING OR FROM ANY RETRIEVAL SYSTEM WITHOUT THE PRIOR WRITTEN LICENCE FROM THE OWNER
© 2009 TESCO STORES LIMITED

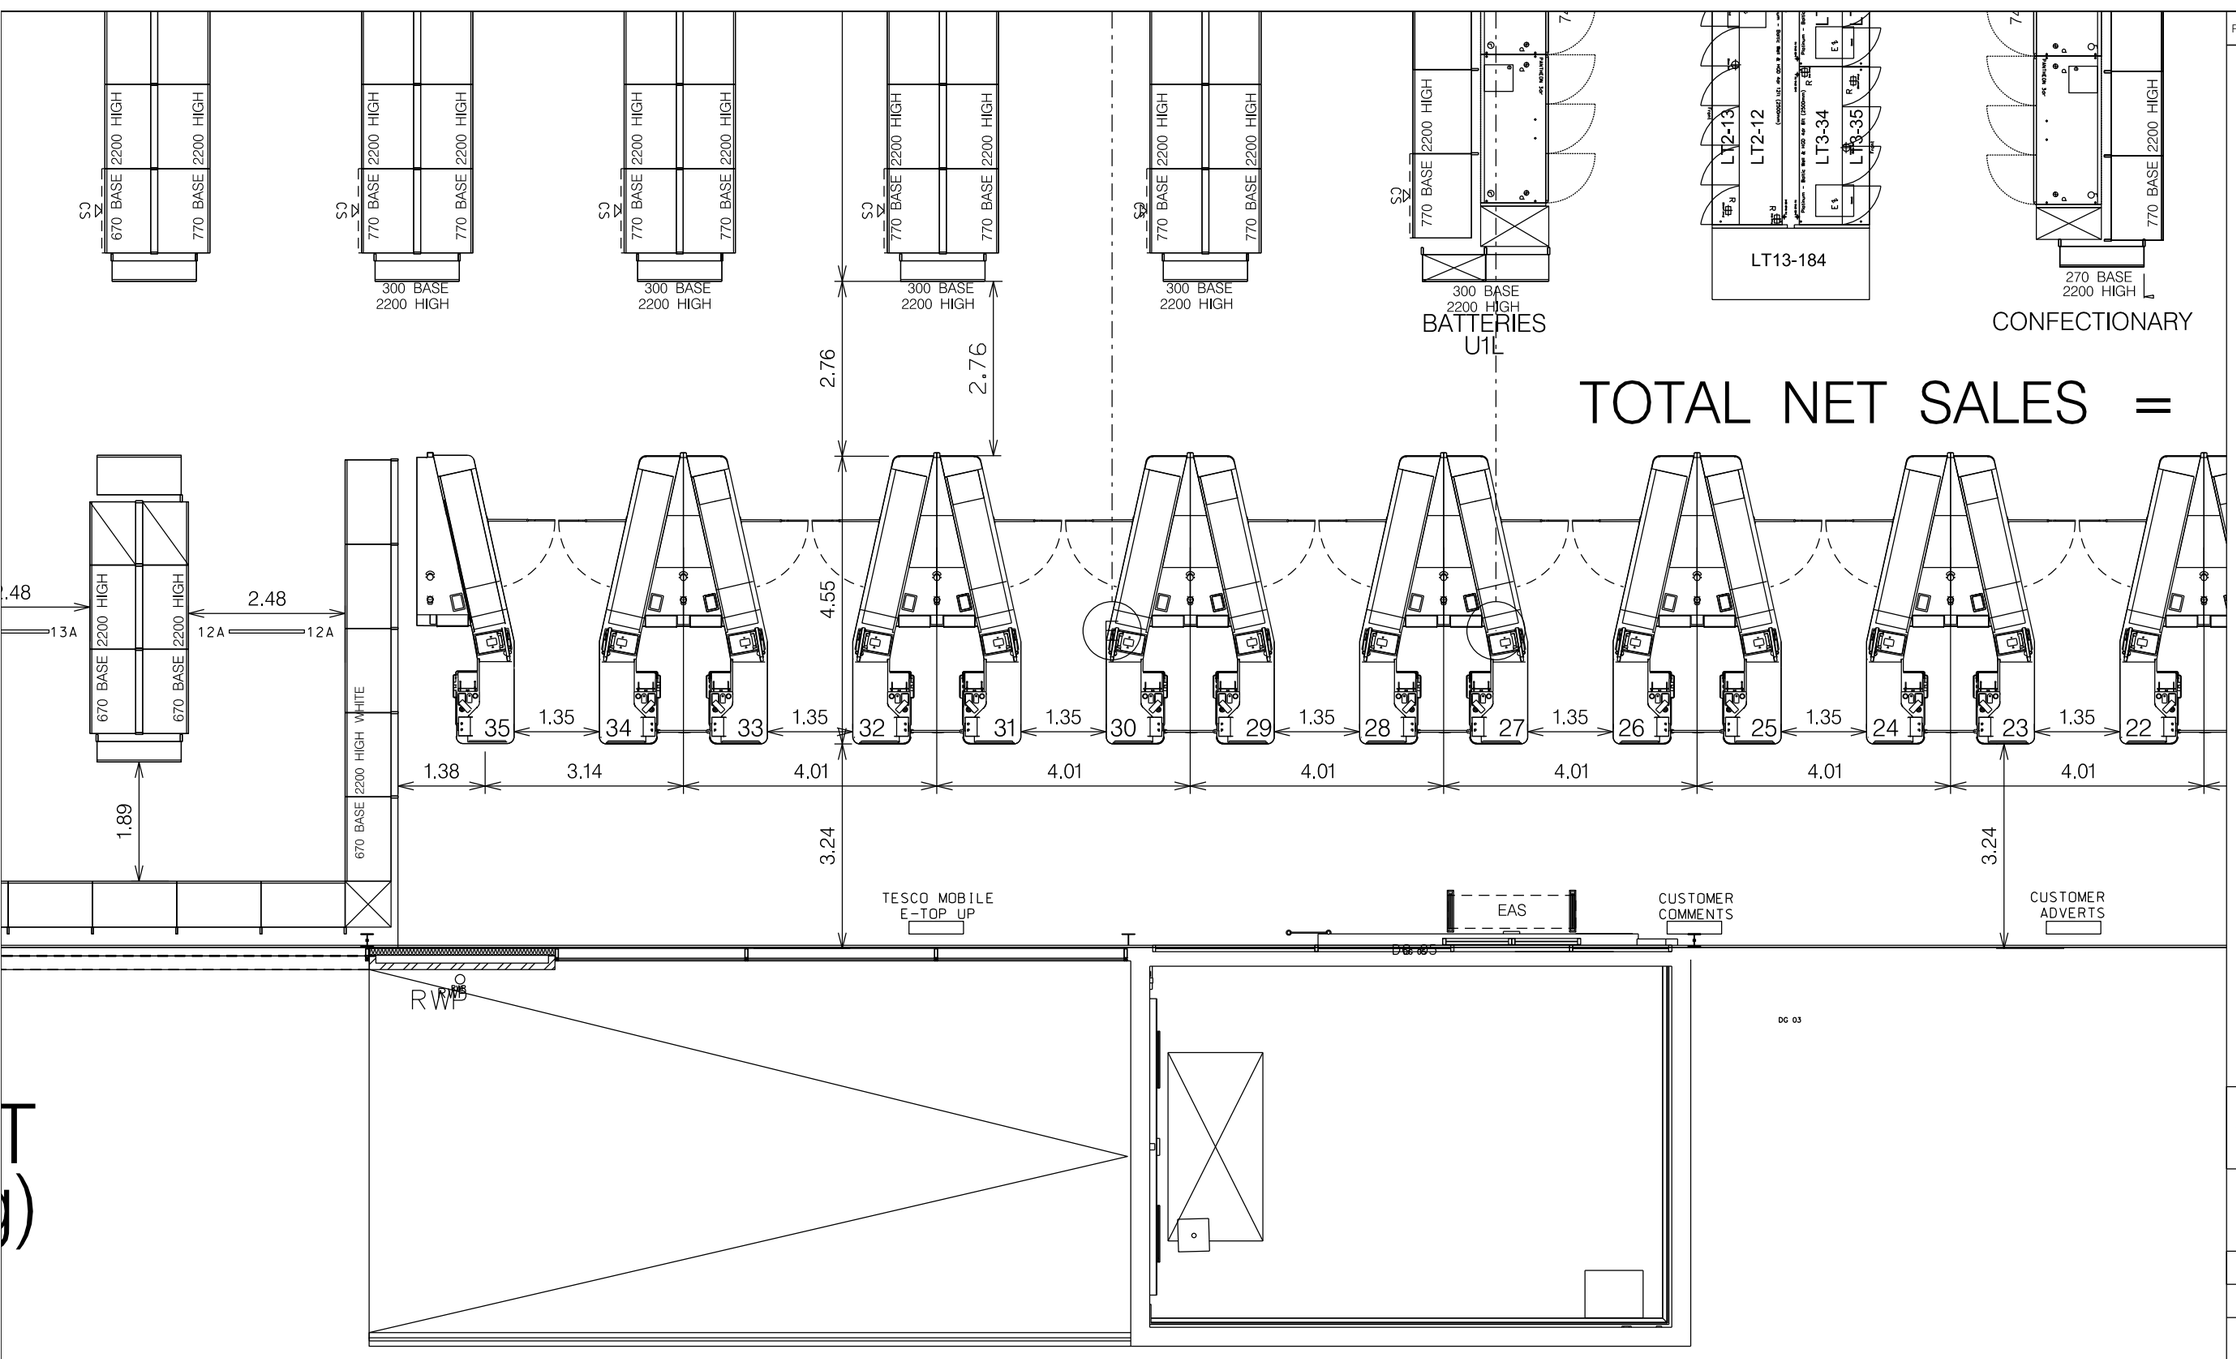

REV.	REVISIONS	DATE
##	EXISTING PLAN PRODUCED	11.08.11
#A	EXISTING PLAN UPDATED – INFO SUPPLIED BY OFFICE TWELVE	20.10.11

PROJECT
3178
SHOREHAM

DESCRIPTION
VIRGIN HOLIDAYS
EXISTING DETAIL

DRAWING NO. 3178gag#a.dgn

PHASE

ISSUE #A

SCALE 1:100@A3

DATE 20.10.11

PLANNER KEVIN BUDD

DRAWN LP

CHECKED NMD

FUSE

TESCO

STORE PLANNING

TESCO STORES LIMITED
STORE PLANNING DEPARTMENT
PROPERTY SERVICES
P.O. BOX 400, CIRRUS BUILDING, SHIRE PARK
WELWYN GARDEN CITY, HERTS. AL7 1GA
TELEPHONE : 01707 395150

THE COPYRIGHT AND ALL OTHER RIGHTS IN ANY RELATING TO THIS PUBLICATION BELONG TO AND ARE THE SOLE PROPERTY OF TESCO STORES LIMITED. ALL RIGHTS ARE RESERVED, NEITHER THE WHOLE NOR ANY PART OF THIS PUBLICATION MAY BE REPRODUCED OR TRANSMITTED IN ANY FORM OR BY ANY ELECTRONIC OR MECHANICAL MEANS INCLUDING PHOTOCOPYING AND RECORDING OR FROM ANY RETRIEVAL SYSTEM WITHOUT THE PRIOR WRITTEN LICENCE FROM THE OWNER
© 2005 TESCO STORES LIMITED

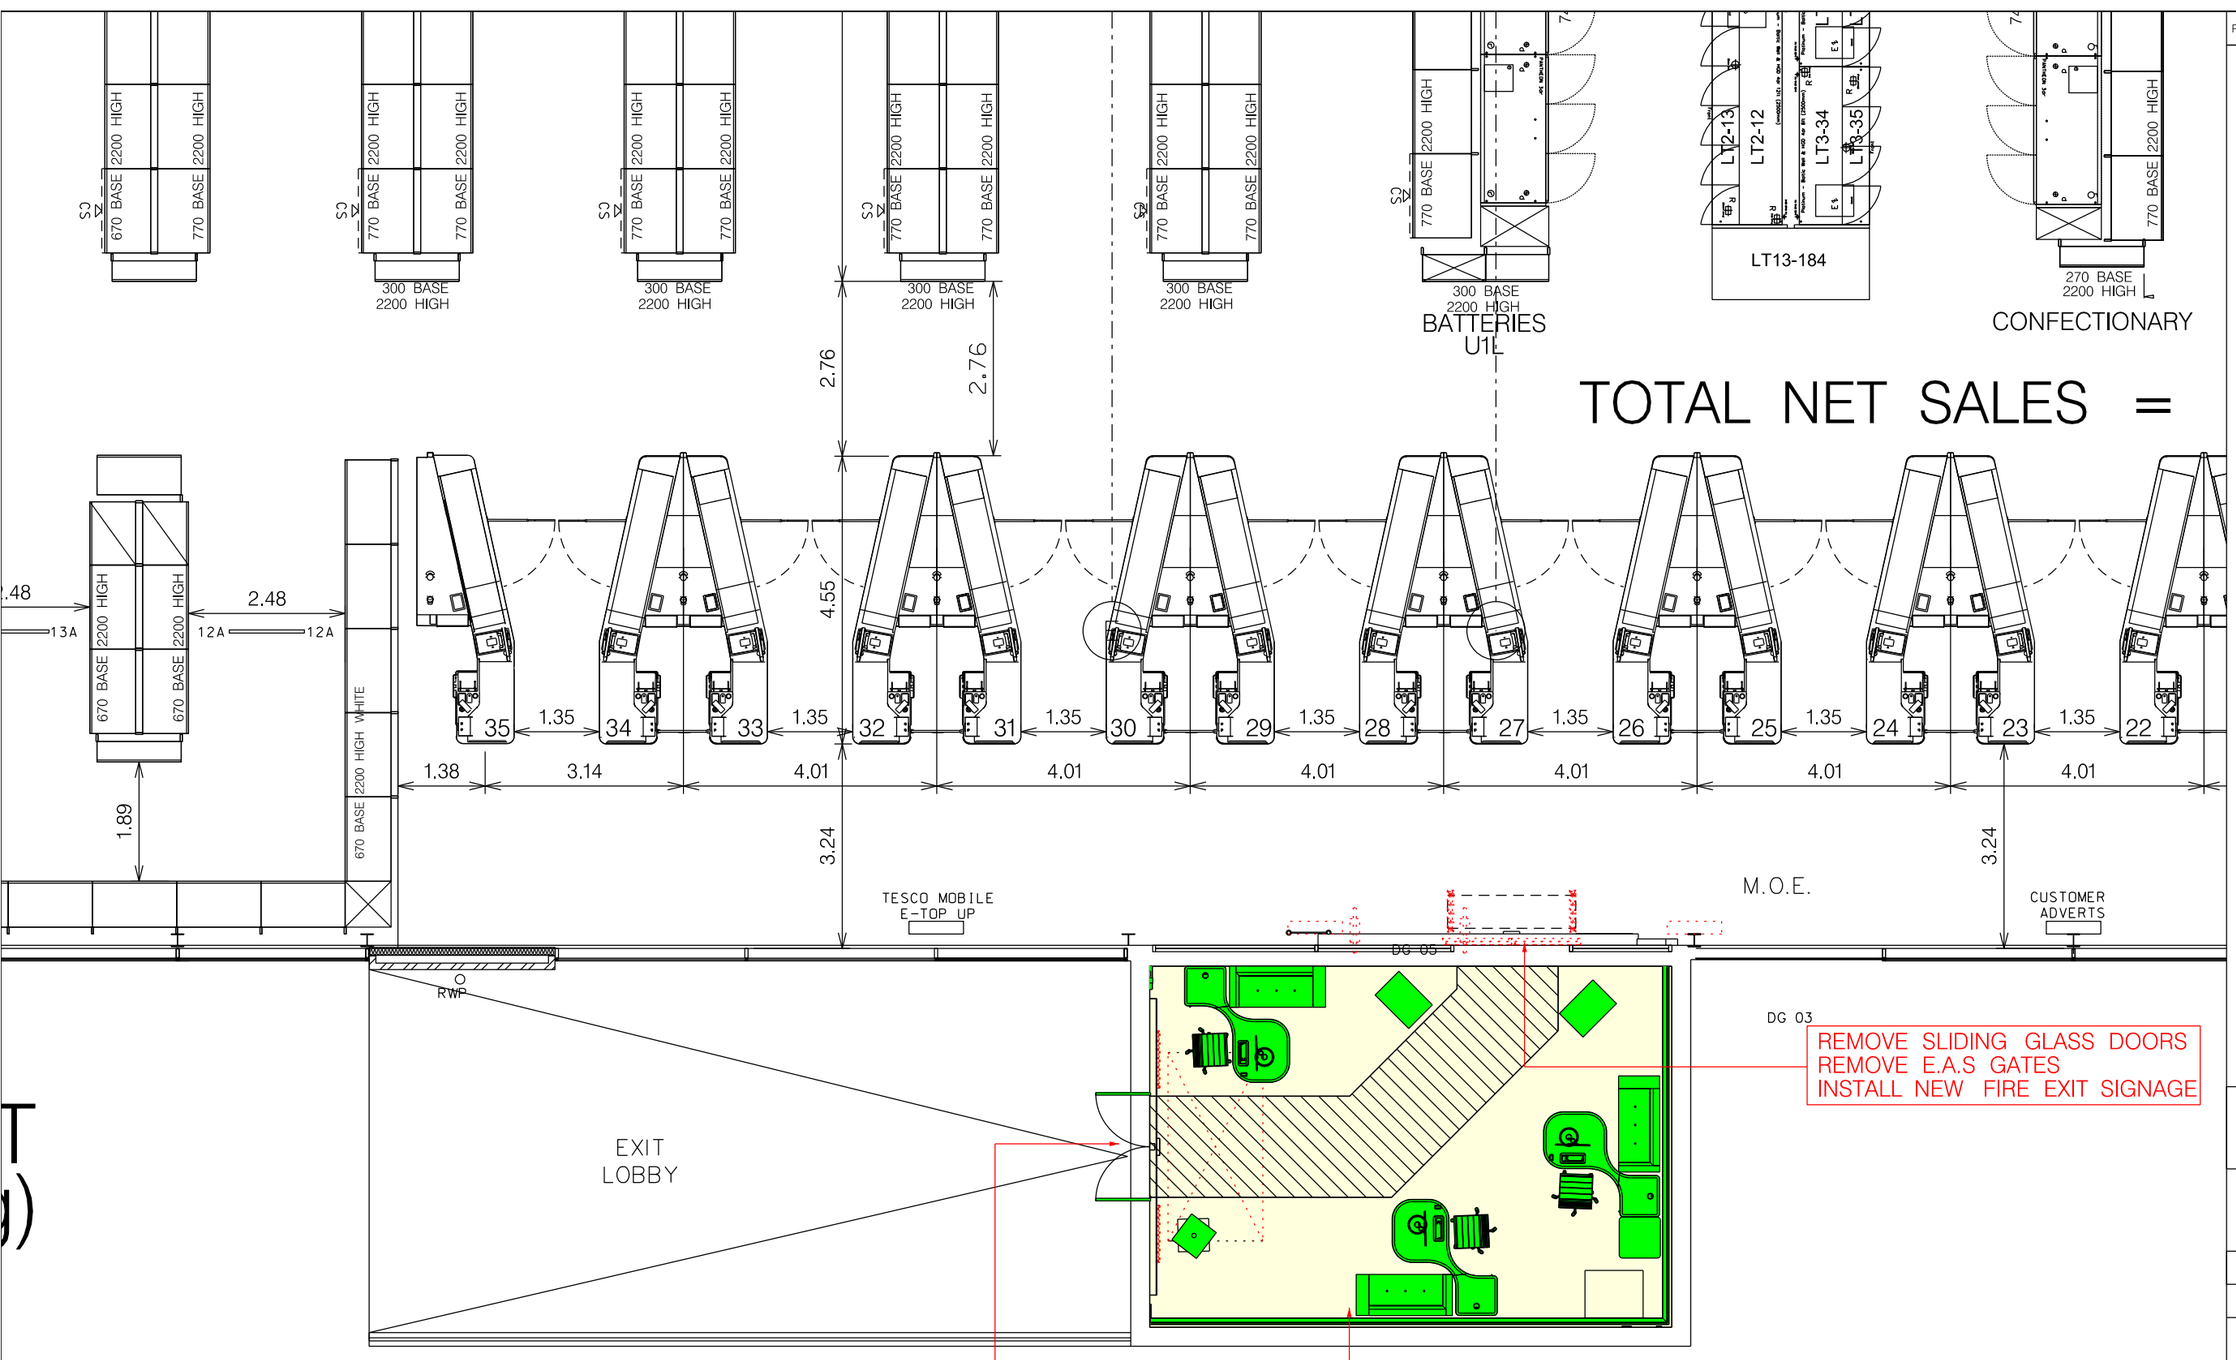

REV.	REVISIONS	DATE
1#	PRELIMINARY LAYOUT THIS PROPOSAL HAS BEEN UPDATED TO TESCO STANDARDS BY FUSE 3 FROM DRAWINGS SUPPLIED BY VIRGIN HOLIDAYS.	11.08.11
1A	VIRGIN HOLIDAYS LAYOUT UPDATED	20.10.11

DESKTOP PROPOSAL
NO SITE SURVEY CARRIED OUT
TO BE CHECKED ON SITE

FORMAT:	PROPOSED:
–	–

APPROVED BY:

REMOVED EQUIPMENT
NEW EQUIPMENT
RESITED EQUIPMENT
CHANGE OF USE

PROJECT
3178
SHOREHAM

DESCRIPTION
VIRGIN HOLIDAYS
PROPOSED DETAIL

DRAWING NO. 3178gag1a.dgn

PHASE ISSUE 1A

SCALE 1:100@A3 DATE 20.10.11

PLANNER KEVIN BUDD

DRAWN LP

CHECKED NMD

FUSE

TESCO
STORE PLANNING

TESCO STORES LIMITED
STORE PLANNING DEPARTMENT
PROPERTY SERVICES
P.O. BOX 400, CIRRUS BUILDING, SHIRE PARK
WELWYN GARDEN CITY, HERTS, AL7 1GA
TELEPHONE : 01707 395150

THE COPYRIGHT AND ALL OTHER RIGHTS IN AND RELATING TO THIS PUBLICATION BELONG TO AND ARE THE SOLE PROPERTY OF TESCO STORES LIMITED. ALL RIGHTS ARE RESERVED, WHETHER THE WHOLE NOR ANY PART OF THIS PUBLICATION MAY BE REPRODUCED OR TRANSMITTED IN ANY FORM OR BY ANY ELECTRONIC OR MECHANICAL MEANS INCLUDING PHOTOCOPYING AND RECORDING OR FROM ANY RETRIEVAL SYSTEM, WITHOUT THE PRIOR WRITTEN LICENCE FROM THE OWNER
© 2005 TESCO STORES LIMITED