KEY PLAN

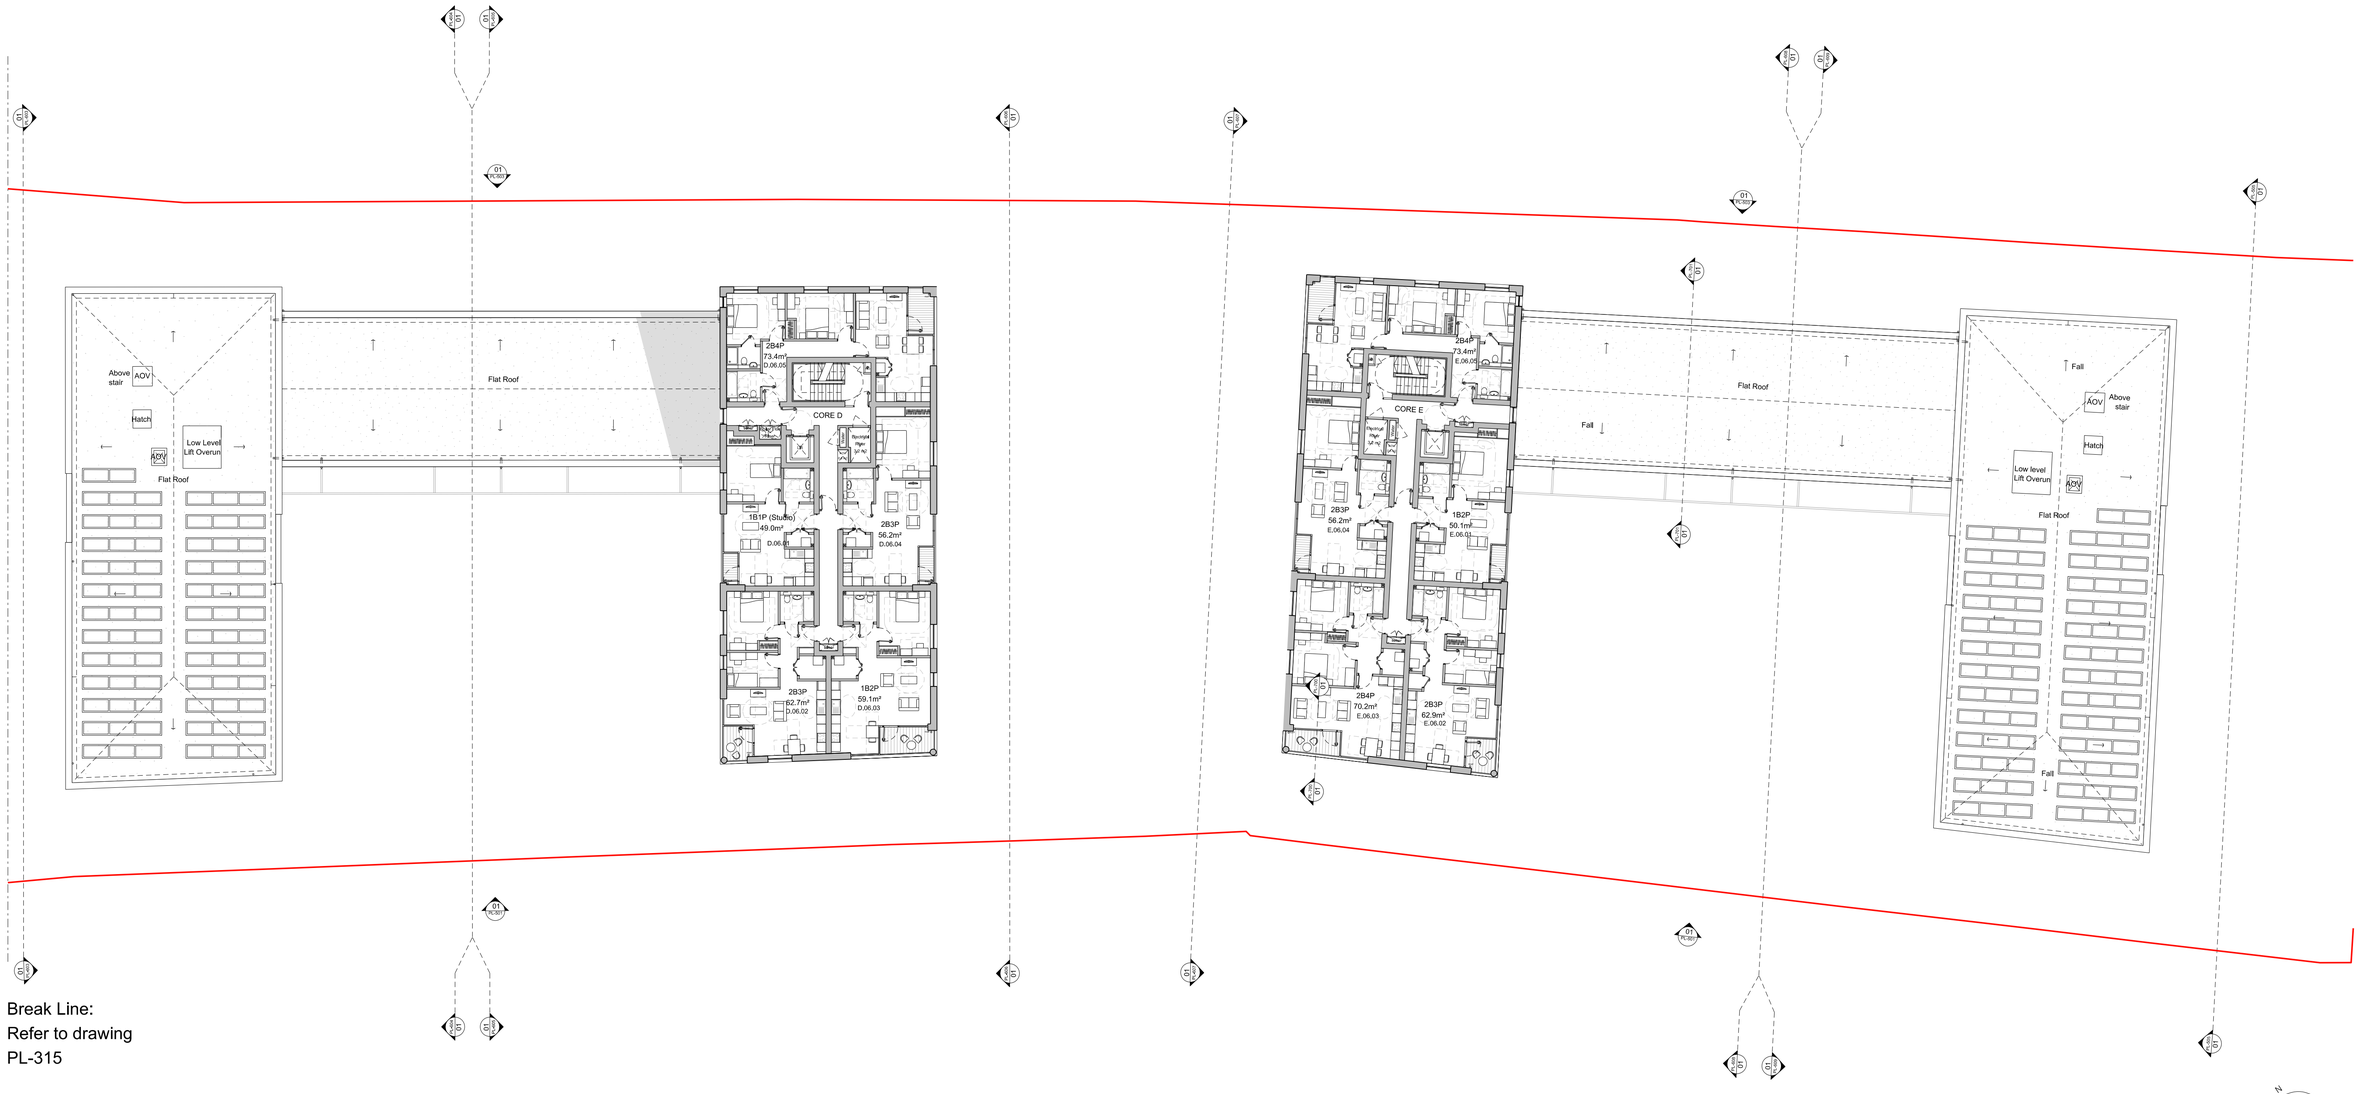

01 TYPICAL LEVEL 06 FLOOR PLAN 1:200

0 1m 5m 10m 20m

Scale 1:200 @ A1

© Conran and Partners Limited

Rev	Date	Reason	By	Checked
	20.12.19	PLANNING ISSUE	LD	BM
P1	01.07.20	UPDATED PLANNING ISSUE	LD	BM
P2	27.01.21	Lift overun label amended	LD	BM

Rev	Date	Reason	By	Checked

Notes

Site Boundary

Topographical Survey undertaken by MJ Zara Associates in January 2017.

Project: Kingston Wharf, Shoreham
Client: Hyde New Build Ltd
Drawing title: Proposed Level 06 Floor Plan (Sheet 1)
Residential Eastern Parcel
Scale 1:200 @ A1 Date: 20.12.19 Drawn by: LD
Project number: 2908 Drawing No: PL-314 Rev: P2
Status: PLANNING SUBMISSION Checked by: BM

CONRAN+ PARTNERS

BRIGHTON OFFICE
First Floor, Hanover House
118 Queens Rd, Brighton BN1 3XG
Telephone +44 (0) 1273 716060
Email cp@conran.com