A	Changed from Householder to Full Planning application 10.07.2019		FULL PLANNING CONSENT	Status For PLANNING purposes only 01.07.2019	Drawing No. PA20PWTP\05 Rev. A Drawn by MCH Date July 2019 Scale 1:50 Paper size A3 Drawing Title Patio Door Type D2
	CONSENT ONLY ISSUED FOR OBTAINING PLANNING				Client MR C Granville Job Title First 48 Pacific Court Shoreham: Riverside Replacement windows & patio doors

Chartered Building Surveyors
Associates
Smith Hadley
Portslade, Brighton BN41 1PA
Unit 2 Trafalgar Building, George Street
Tel 01273 420808
Fax 01273 420707
e-mail info@smithhadleyassociates.co.uk

DESIGNED

EXISTING

D2: Lounge (rear)


Central double sliding patio doors to balcony.



ELEVATION

Viewed from outside

Scale 1:50

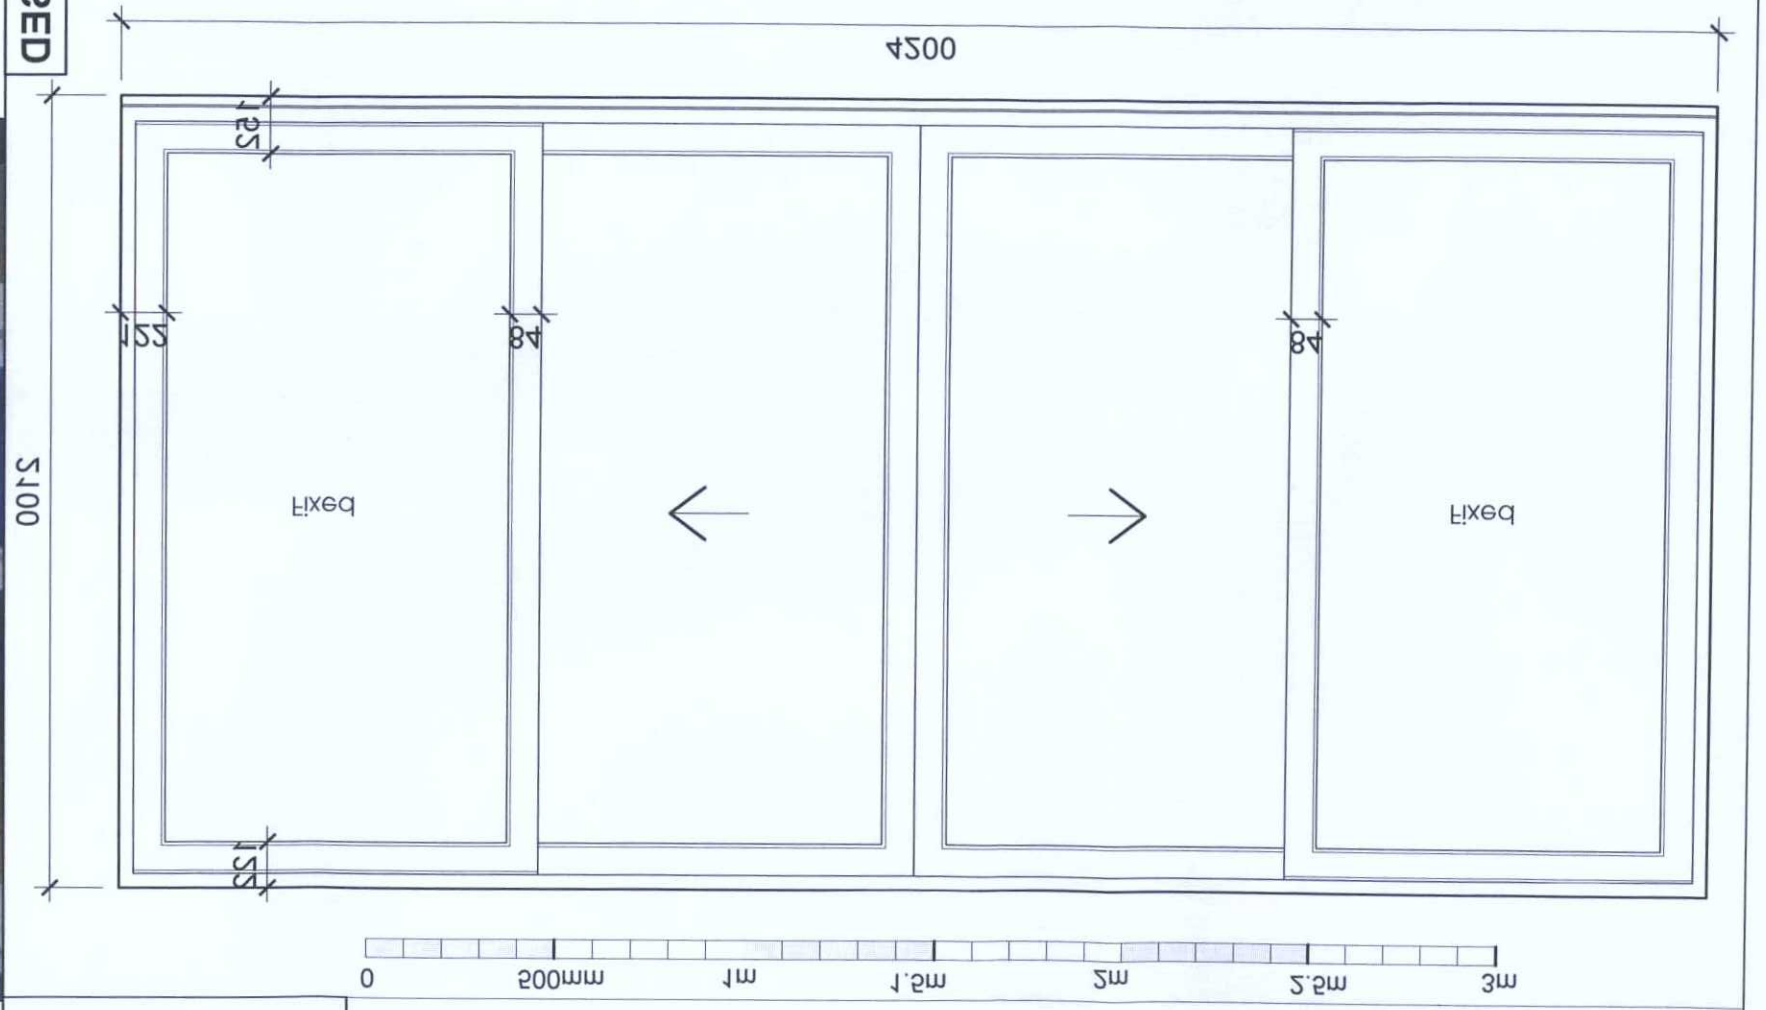

COLOUR:	White
MATERIAL	uPVC double glazed
PROFILE:	PROFILE 22 (see technical details)
APPROXIMATE SIZE	4500mm (w) x 2100mm(ht)
LOCATION	**LOUNGE** - Rear Elevation
	D2

ADUR & WORTHING PLANNING SERVICES

PLAN: AWDM\1081\19

VALID DATE: 10 JUL 2019