Stanley Hadley Associates
Chartered Building Surveyors
Unit 2 Tregaron Bridge, George Street
Pontrhydyfen, Port Talbot SA12 9AA
Tel. 01639 850808
Fax. 01639 850101
e-mail. info@stanleyhadleyassociates.co.uk

Client	MR C Granville	Job Title	Replacement windows & patio doors Storeham: Riverside Flat 48 Pacific Court
Drawing Title	Door and Sidelight Type D3	Paper size	A3
		Scale	1:50
		Date	July 2015
		Drawn by	MCH
		Drawing No.	R1508WIFP\08
		Rev.	A
Status Issued to Planning Consultant 05.07.2015	CONSENT FULL PLANNING For notification		

A	Changed from Householder to Full Planning application 10.07.2015
	CONSENT ONLY ISSUED FOR OBTAINING PLANNING

EXISTING

single sliding patio door to balcony

D3: Bedroom (rear)




ADUR & WORTHING
PLANNING SERVICES
PLAN WMDM\1081\pl
VALID DATE 10 JUL 2015

PROPOSED

ELEVATION

viewed from outside

scale 1:50

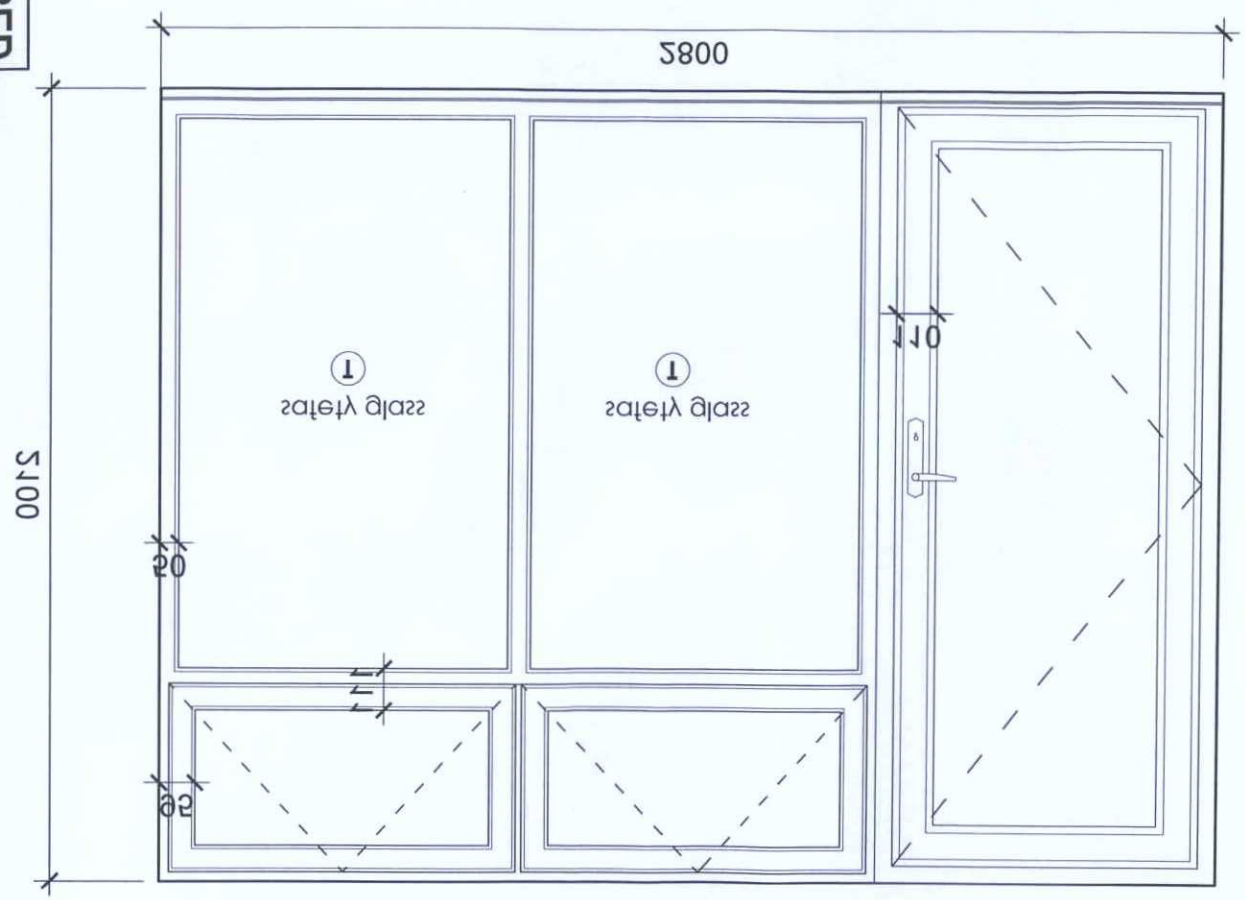

COLOUR:	White
MATERIAL	uPVC double glazed
PRODUCT:	PROFILE 22 (see technical details)
APPROXIMATE SIZE	2800mm (w) x 2100mm(ht)
LOCATION	**BEDROOM** - Rear elevation
	D3