REV	
A	10.07.2019 Changed from Householder to Full Planning application

Application for
FULL PLANNING CONSENT

Status	
	05.07.2019 Issued to LA for planning consent

Client

MR G Glanville

Project

Flat 48 Pacific Court
Riverside
Shoreham:
Replacement windows & patio doors

Title

Location Plan

Drawn by	Scale	Date
MCH	1:1250@A4	July 2019

stuart radley associates
Chartered Building Surveyors
Unit 5 Tungsten Building,
George Street
Portslade, Brighton
BN41 1RA
Tel. 01273 420606
Fax. 01273 420707
e-mail.
info@stuartradleyassociates.co.uk

Drawing No.

R120PW/FP/01 | A

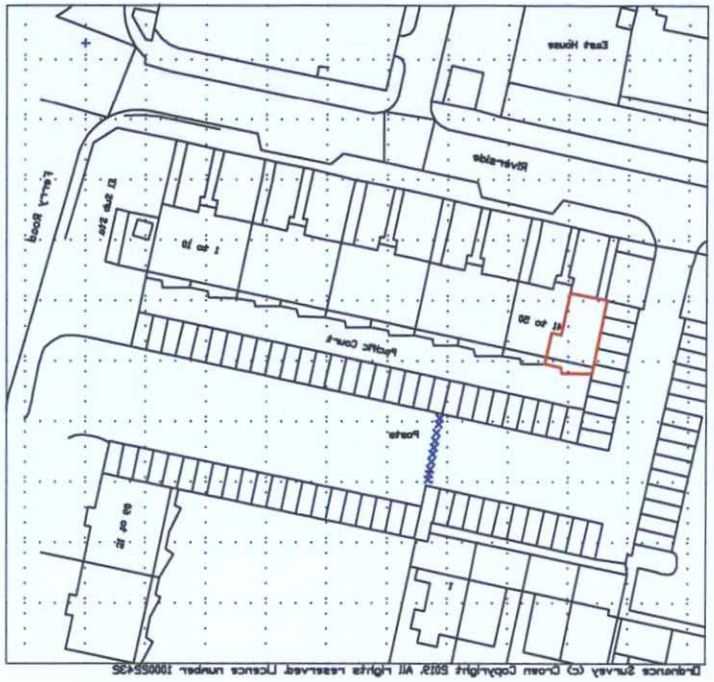

Ordnance Survey (c) Crown Copyright 2019. All rights reserved. Licence number 100022432

LOCATION PLAN

Scale 1:1250

0 10m 30 50 70 90
5m 20 40 60 80 100

Scale 1:1250

PLAN	AWDM/1081/19
DATE VALID	10 JUL 2019

ADUR & WORTHING
PLANNING SERVICES