The copyright of this drawing and design is vested in the Architect and must not be copied or reproduced without written consent. All dimensions given are to be verified on site by the contractor before work commences. Any discrepancies to be reported to the Architect.

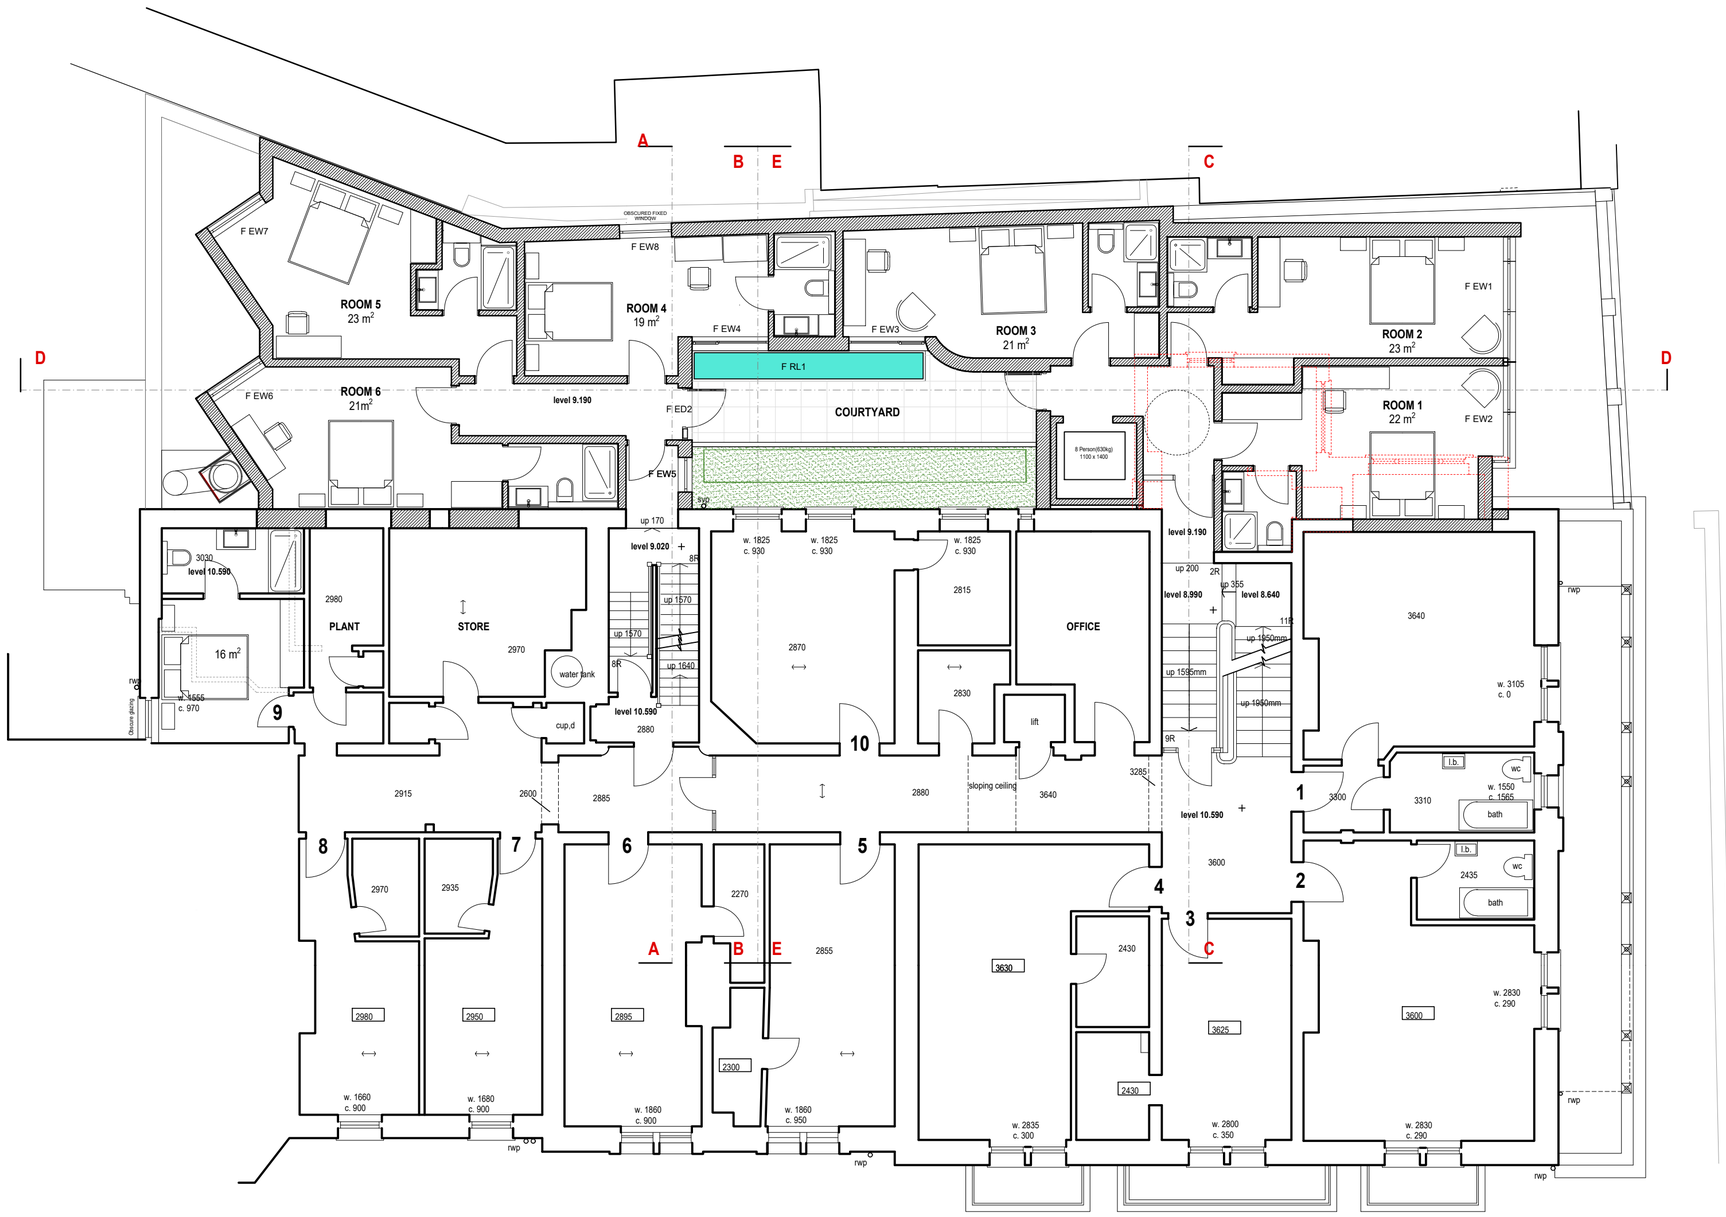

Proposed first floor plan (lower)
Scale 1:100

1:100
2m 0 2m 4m 6m 8m 10m

PLANNING

Rev	Details	Date/Chk
G	Bedroom 9 window updated to show obscured glazing	07/08/2024
F	Bedroom 9 layout re arranged & extraction revised	12/07/2024
E	Kitchen extraction design added	13/03/2024
D	Existing section of building added	10/01/2024
C	Issued for planning	17/10/2023
B	Levels updated	04/09/2023
A	Issued for planning	25/08/2023

CLIENT
Mr. K Najafi

PROJECT
Extensions and alterations to Burlington Hotel, Worthing, BN11 3QL

DRAWING
Proposed first floor plan

DRAWING NUMBER	REVISION	SCALE@A2	DRAWN BY	DATE	CHECKED BY
22/12557/252	G	1:100	AMN	27.06.2022	

mtc
planning and design
architect town planning building surveying

Barn 5a
Sutton Hall Farm, Sutton Maddock
Shropshire TF119NQ
Tel 01952 730 492 Fax 01952 730 492/863