AMENDMENT

May 2016

Drawing no:JB 381\ planning 03B

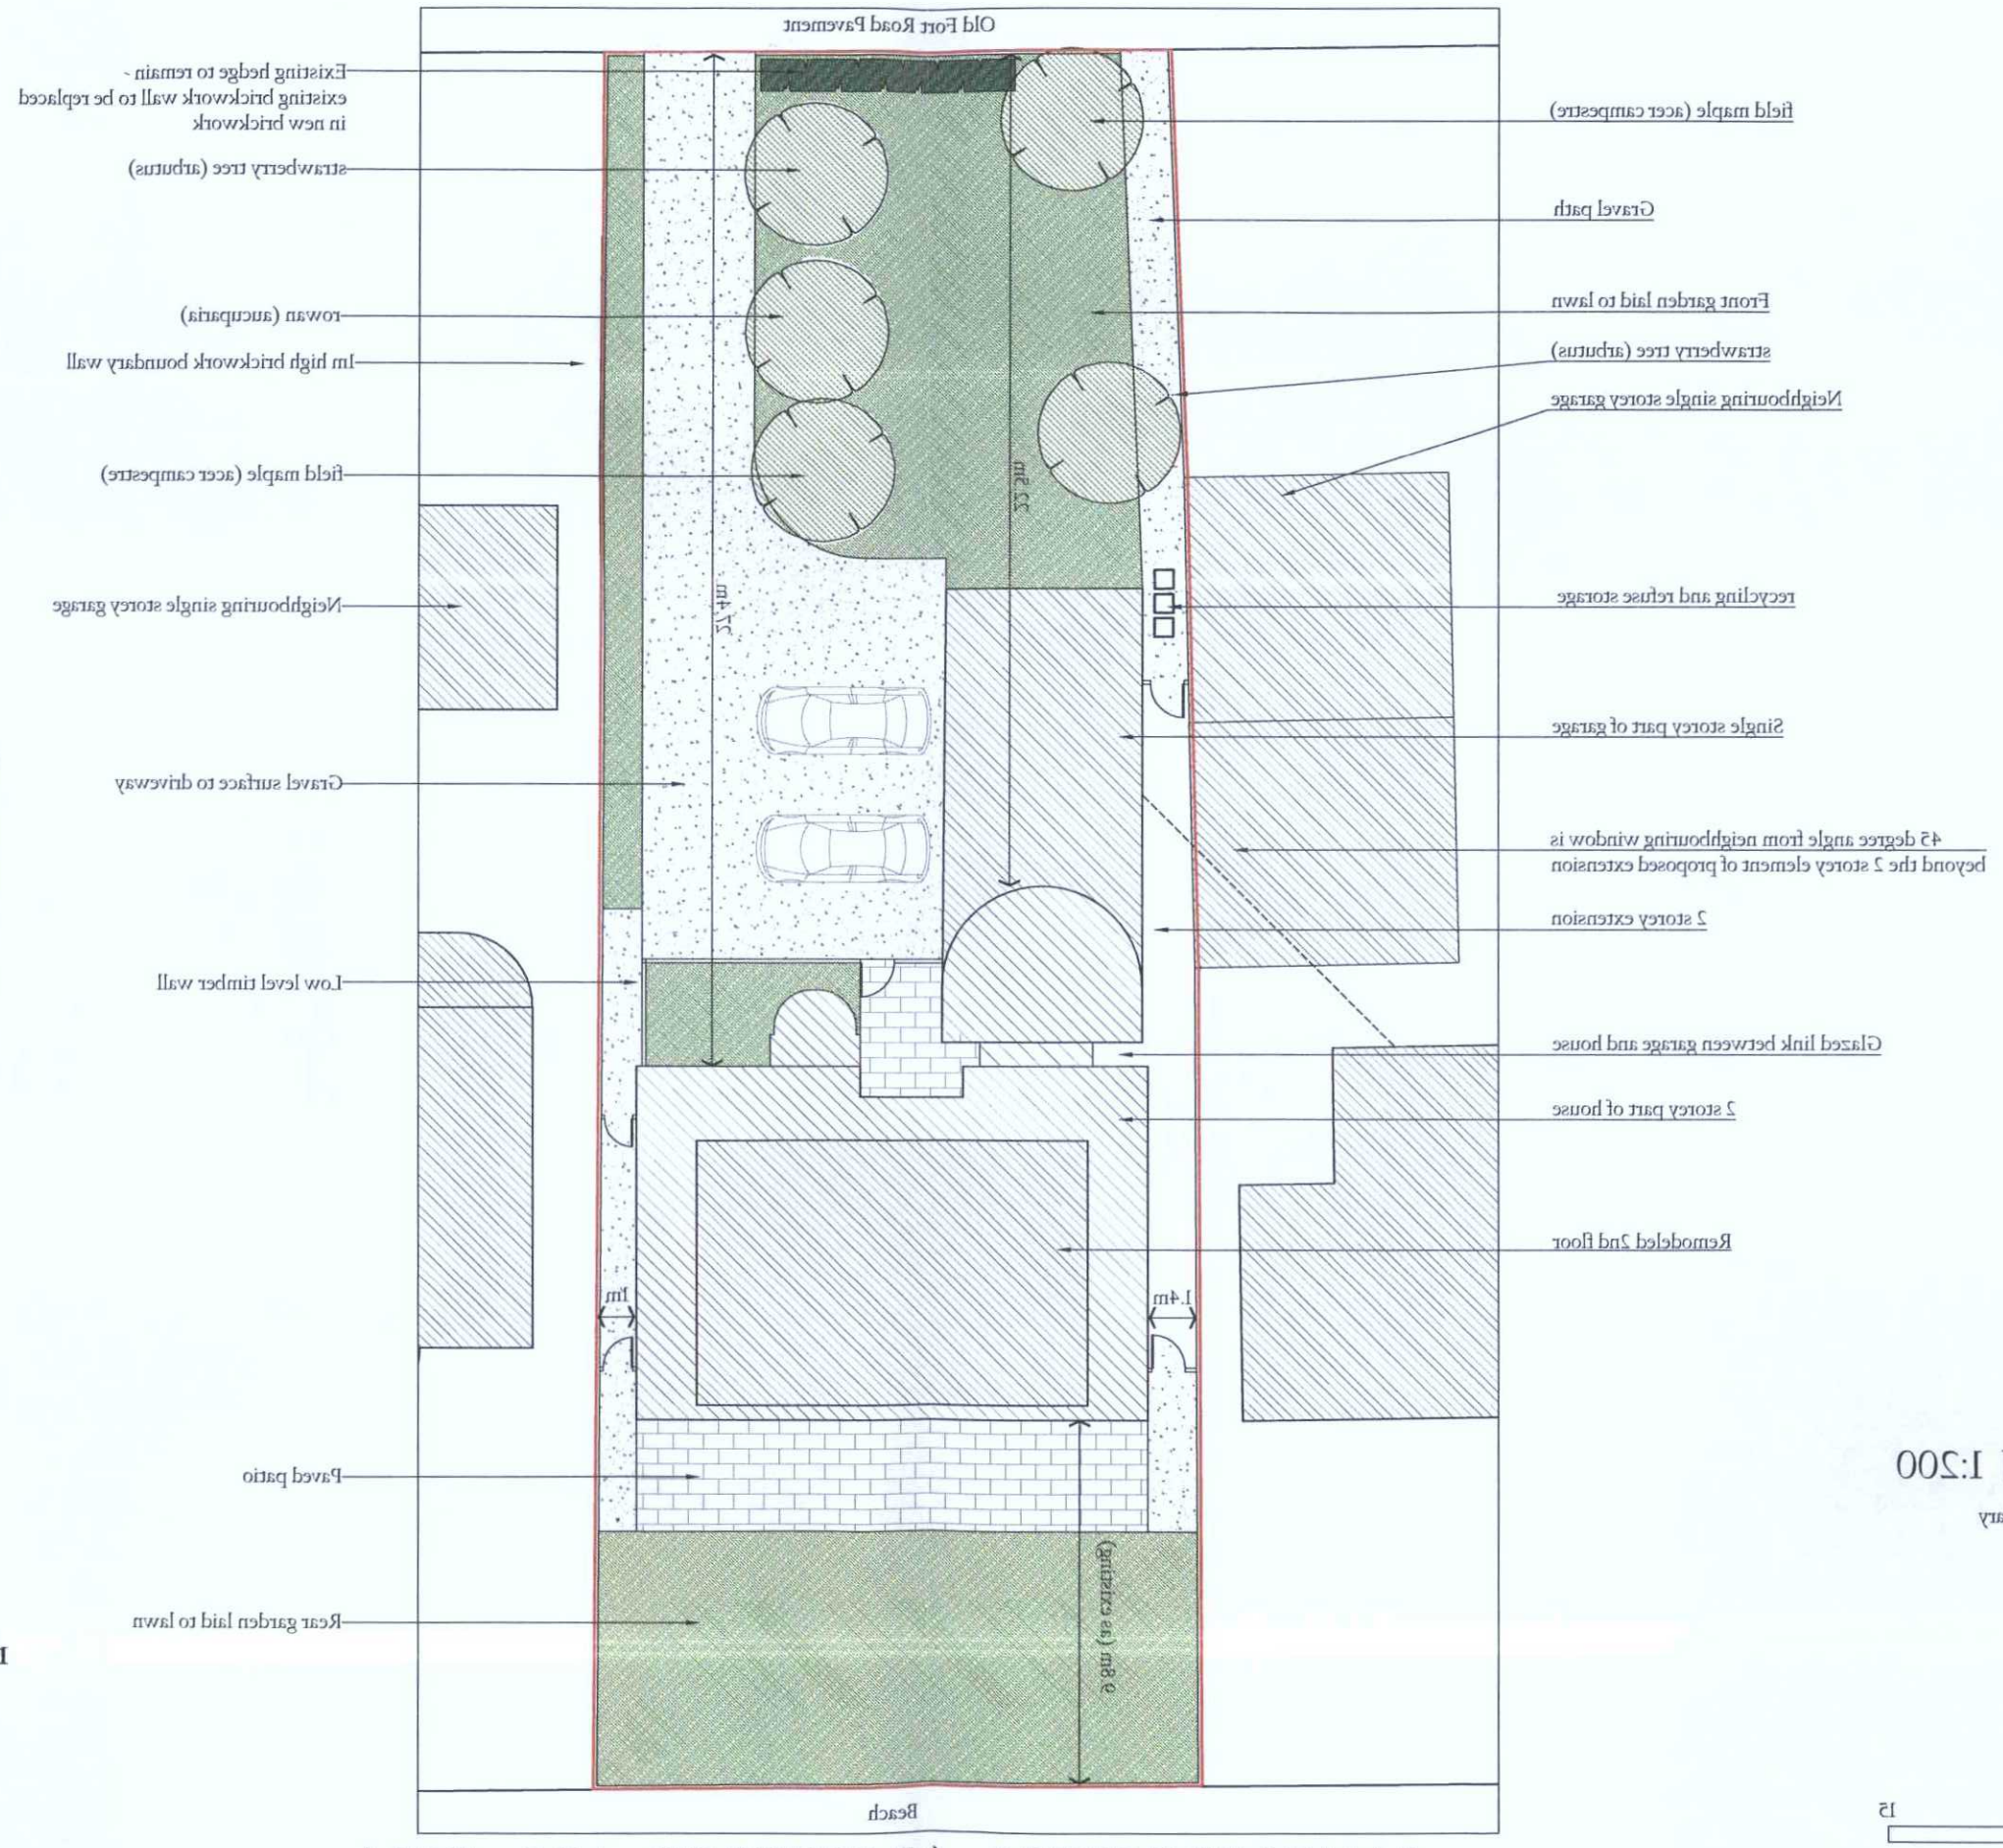

PROPOSED SITE PLAN 1:200

Red line indicated Application Site Boundary

N W E S

0 5 10 15

SCALE BAR 1:200 (metres)

A3 DRAWING

Proposed remodelling to include a new roof, 2 storey extension, single storey extension, new brickwork and internal alterations

62 Old Fort Road
Shoreham by Sea
BN43 5HA

JAMES BRECKELL :ARCHITECT : ARB : RIBA

Adur Business Centre, Little high Street, Shoreham by Sea, BN43 5EG, Tel 01273 467 621, Email: james@breckell.co.uk

ADUR & WORTHING PLANNING SERVICES

PLAN AWDM\ 0744\16

DATE VALID Dec 13/11/16