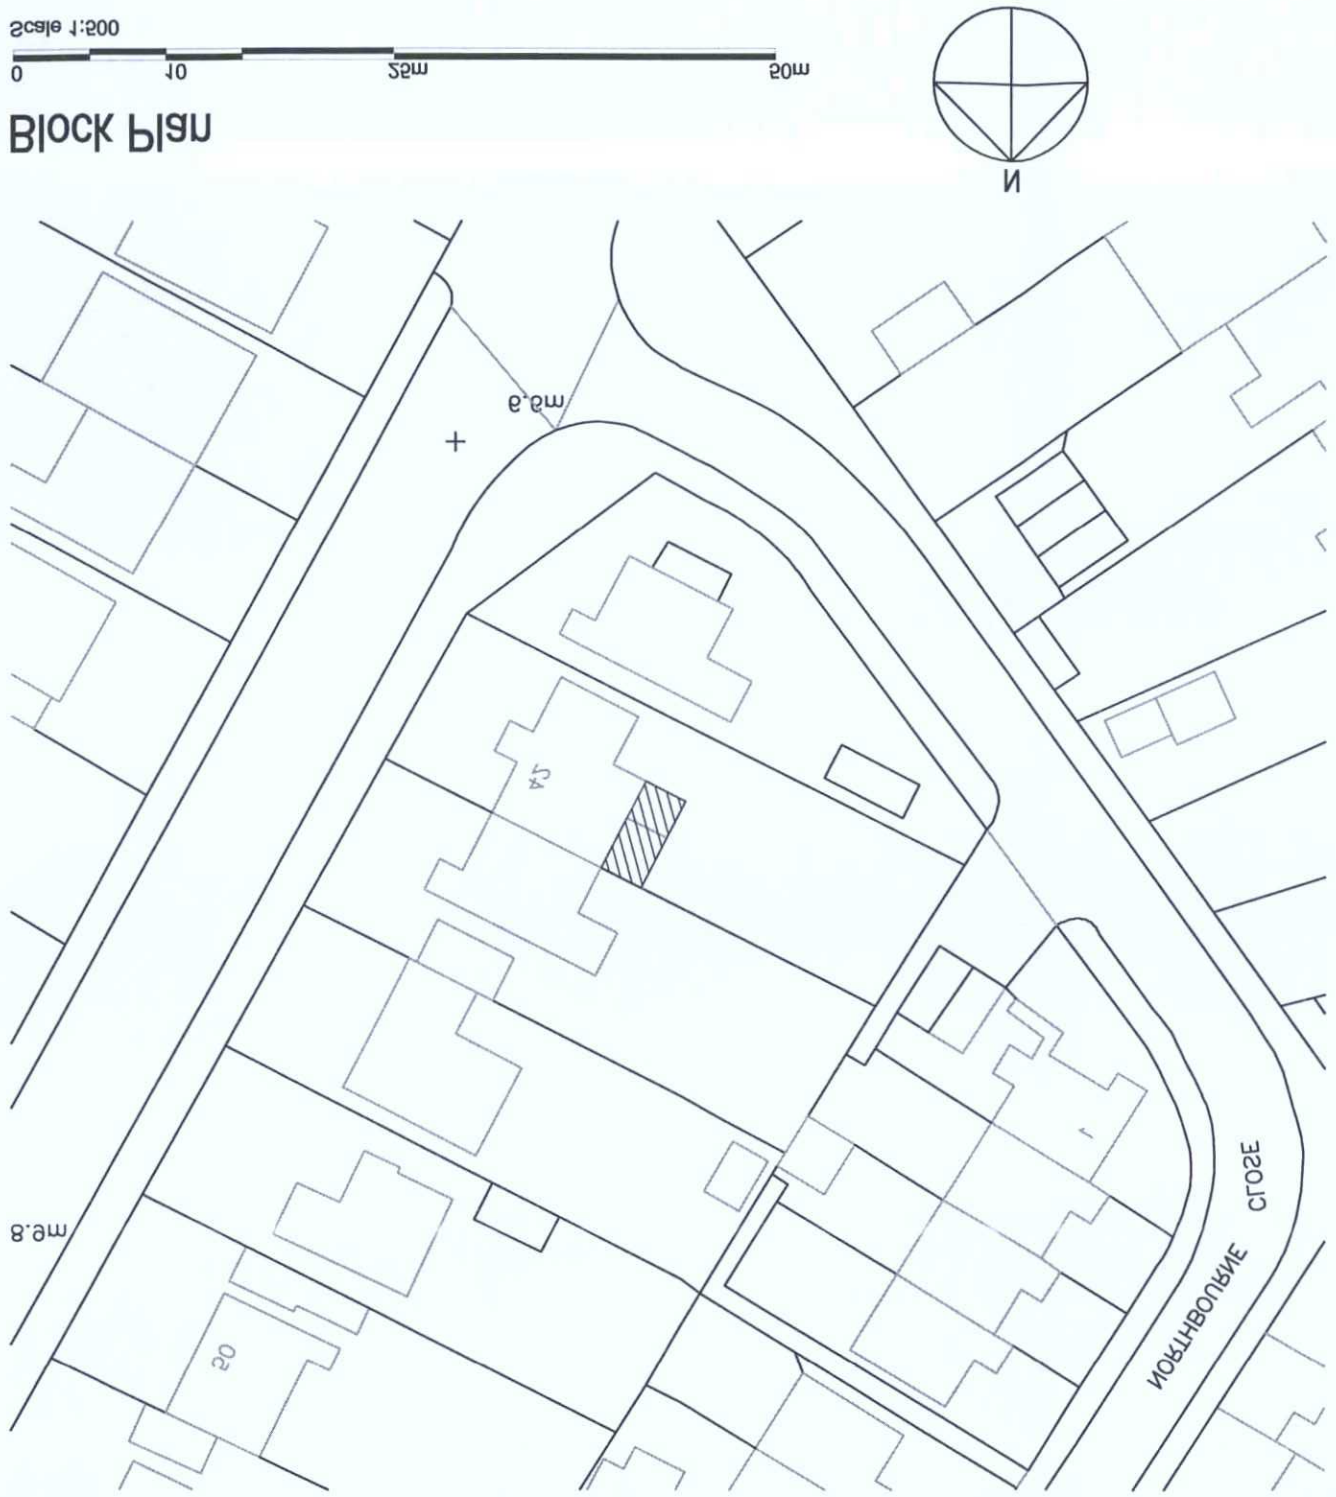

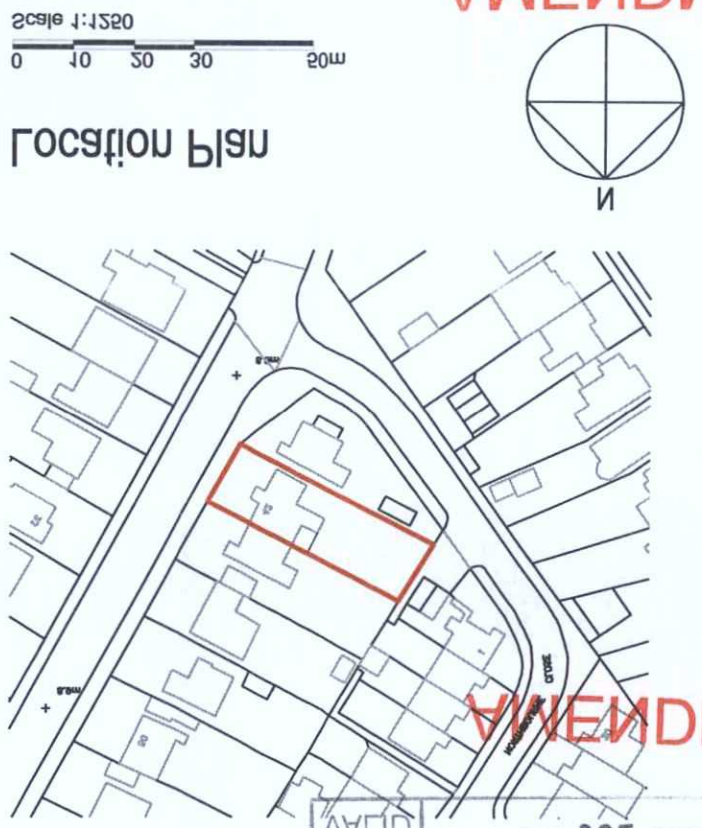

AMENDMENT

AMENDMENT

PLANNING SERVICES	
PLAN	AWDM/ 0770/19
DATE	18 JUL 2019
VALID	

ADUR & WORTHING

Rev	Description	Date
A		18.07.19

Job Reference	Client
Rear Extension 42 Mill Lane Shoreham	Mr & Mrs Thomas

Drawing Title	Drawing No	Rev
Site Plan	ADC870/LP	A

Date	Scale	Dwg Size	Plot Style	Drawn	Checked
12.05.18	1:500/1250	A3	ADC+red	AD	AD

All dimensions to be checked on site and do not scale from this drawing. This drawing should be approved by Local Authority Building Control or other appropriate checking authority prior to commencement of work. This drawing should not be reproduced without the prior consent of the author

ADC Consulting

Alistair Dobb

Architectural Services

72a Beaconsfield Road · Brighton · East Sussex · BN1 6DD
Tel: 01273 889488
Email: info@adcbrighton.co.uk
www.adcbrighton.com